INDEX OF SHEETS

SHEET	PLAN SHEET	TITLE
1		TITLE SHEET
2	SPD-1	STRIPING LAYOUT & QUANTITIES
3	CS-1	CONSTRUCTION AREA SIGNS
4-6	E-1 TO E-3	ELECTRICAL LAYOUT
7	E-4	ELECTRICAL LAYOUT & REMOVAL
8-9	E-5 TO E-6	SIGNAL MODIFICATION

COUNTY OF EL DORADO, CA
COMMUNITY DEVELOPMENT AGENCY
TRANSPORTATION DIVISION

PROJECT PLANS FOR THE CONSTRUCTION OF

GREEN VALLEY ROAD
TRAFFIC SIGNAL INTERCONNECT

IN THE COUNTY OF EL DORADO, DISTRICT 1
ON GREEN VALLEY ROAD FROM MILEPOST 1.51 TO MILEPOST 2.14

To be supplemented with Standard Plans and Specifications dated 2010, including the Revised Standard Specifications, of the California Department of Transportation, unless otherwise noted.

SITE LOCATION

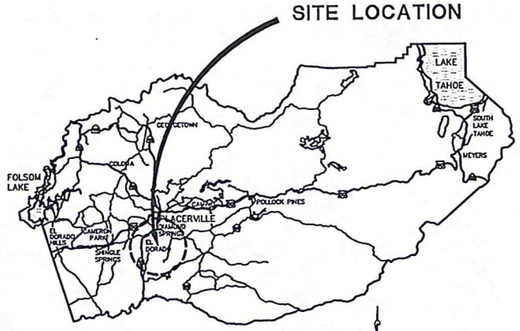

VICINITY MAP
COUNTY OF EL DORADO

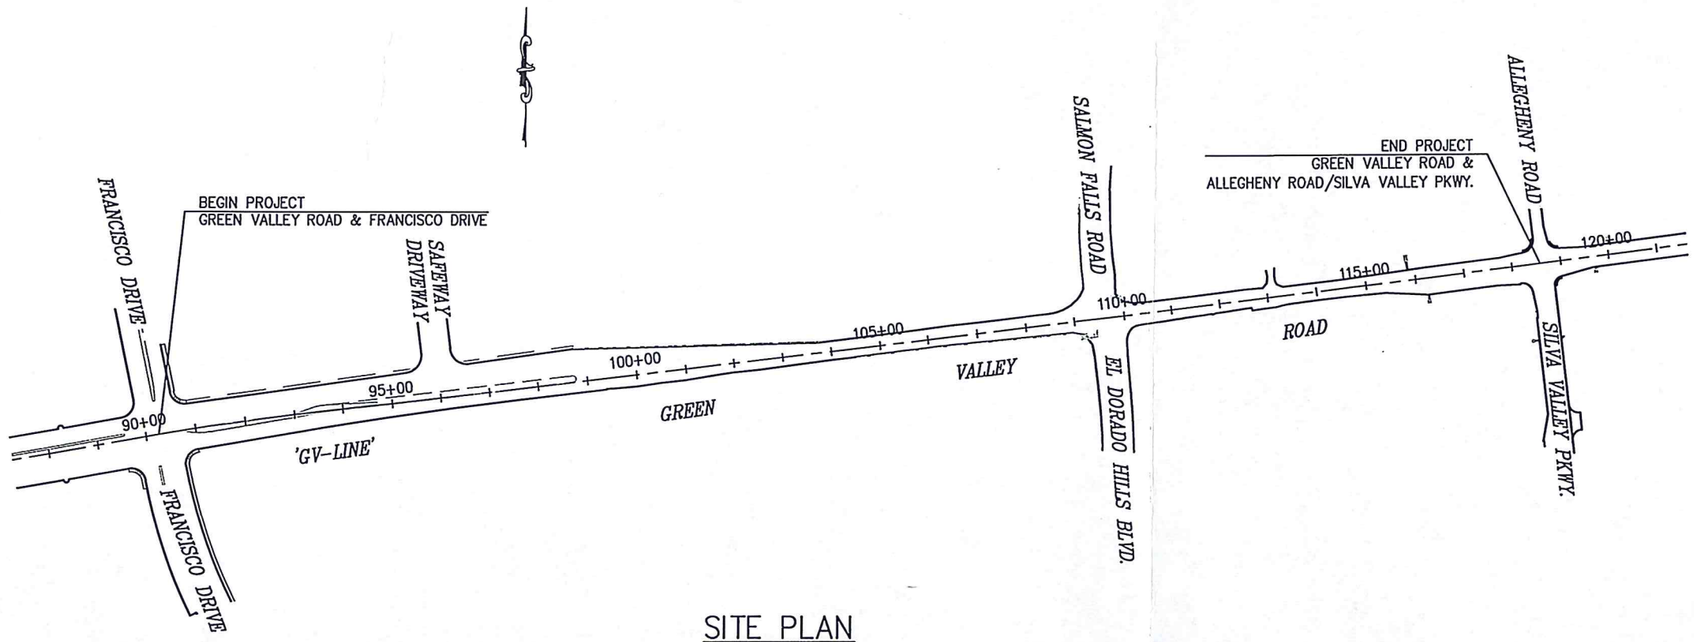

SITE PLAN
SCALE: 1" = 200'

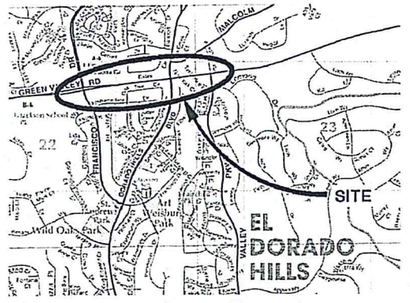

LOCATION MAP
NOT TO SCALE

FEDERAL AID PROJECT
HSIPL 5925 (115)

CONTRACTOR'S LICENSE CLASSIFICATION: Bidders shall be properly licensed to perform the Work pursuant to the State Contractor's License Act (Business and Professions Code section 7000 et seq.) and shall possess a CLASS A LICENSE or equivalent combination of Classes required by the categories and type of Work included in the Contract Documents and Plans. If the Contractor possesses a Class A license instead of the equivalent combination of Classes required by the categories and type of work included in the Contract Documents and Plans, then the Contractor or a subcontractor must also possess a CLASS C27 "Landscaping Contractor" license. Failure of the successful Bidder to obtain proper and adequate licensing at the time bids are submitted shall constitute a failure to execute the Contract, and forfeiture as provided under that section.

REVISIONS

MARK	DATE	BY	

EL DORADO COUNTY CALIFORNIA

REGISTERED PROFESSIONAL ENGINEER
DUSTIN W. HARRINGTON
No. C71517
License Expires 12-31-15
CIVIL
STATE OF CALIFORNIA

6/2/2015
DUSTIN W. HARRINGTON DATE
REGISTERED CIVIL ENGINEER No. 71517

BOARD OF SUPERVISORS

RON MIKULACO	I
SHIVA FRENTZEN	II
BRIAN K. VEERKAMP	III
MICHAEL RANALLI	IV
SUE NOVASEL	V

COUNTY OF EL DORADO
COMMUNITY DEVELOPMENT AGENCY
TRANSPORTATION DIVISION

(530) 621-5900
2850 FAIRLANE CT
PLACERVILLE, CA 95667

ADOPTED AND APPROVED BY: BRIAN K. VEERKAMP, CHAIR, EL DORADO COUNTY BOARD OF SUPERVISORS — DATE 6/2/15

APPROVED BY: STEVEN M. PEDRETTI, COMMUNITY DEVELOPMENT AGENCY DIRECTOR — DATE 5/15/15

MATTHEW D. SMEETER, P.E. NO. C56832, DEPUTY DIRECTOR, ENGINEERING DIVISION — DATE 5/14/15

PW NO. 14-31065 | PROJECT NO. 73151

GREEN VALLEY ROAD
TRAFFIC SIGNAL INTERCONNECT

TITLE SHEET

SHEET 1 OF 9

Drawing name: C:\Civil 3D Projects\73151 Green Valley Rd Signal Interconnect\CADD Files\Sheets\Title.dwg Layout Tab: Title Apr 30,2015 - 1:08pm Anguyen