DOKKEN ENGINEERING
110 BLUE RAVINE ROAD, SUITE 200
FOLSOM, CA 95630
(916) 858-0642

WESTERN PLACERVILLE
INTERCHANGE PROJECT - PHASE 2

EXISTING CONDITION

SCALE 1"=70'
MAY 2017

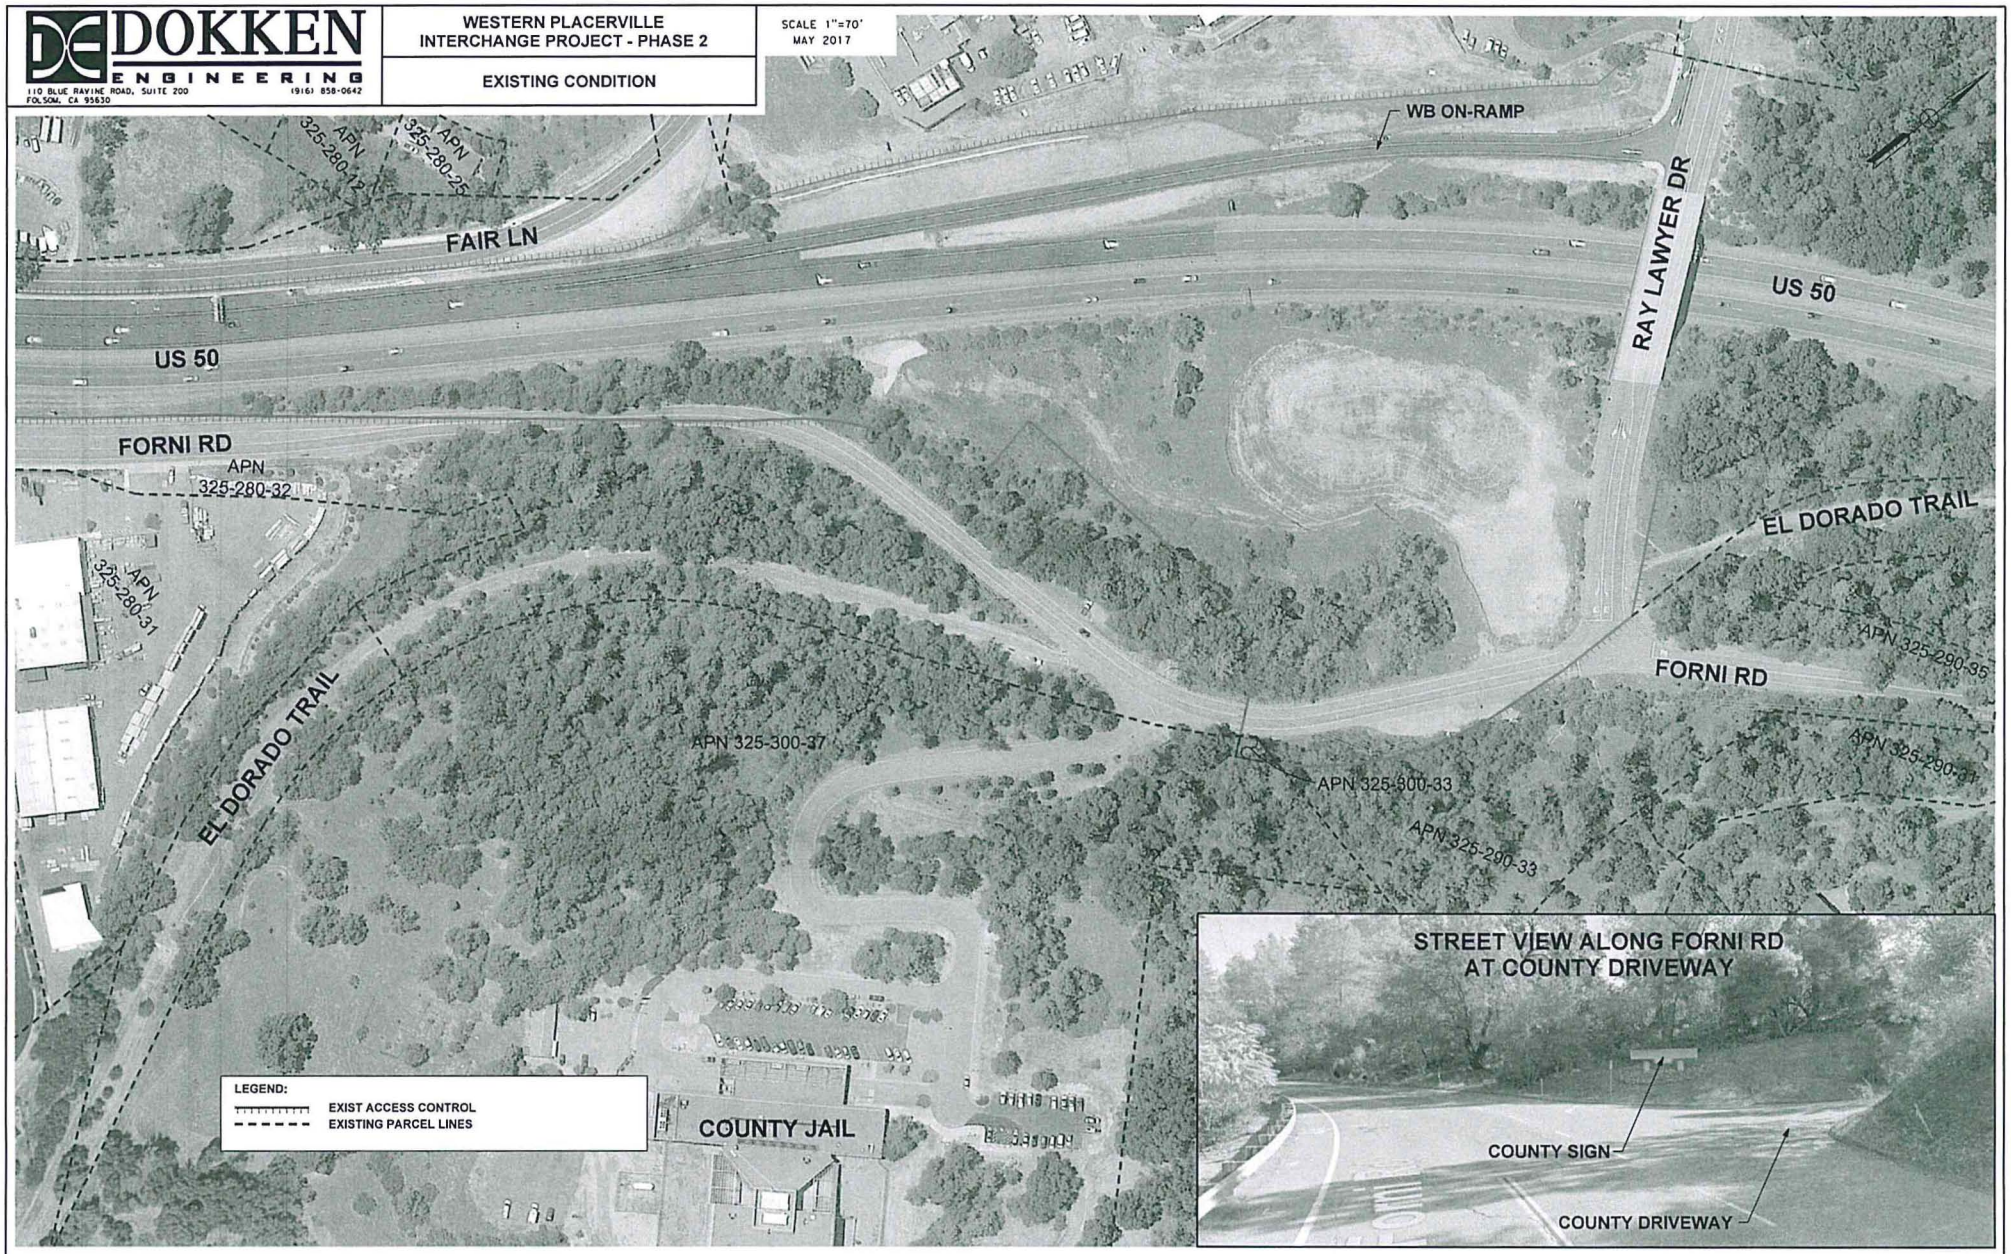

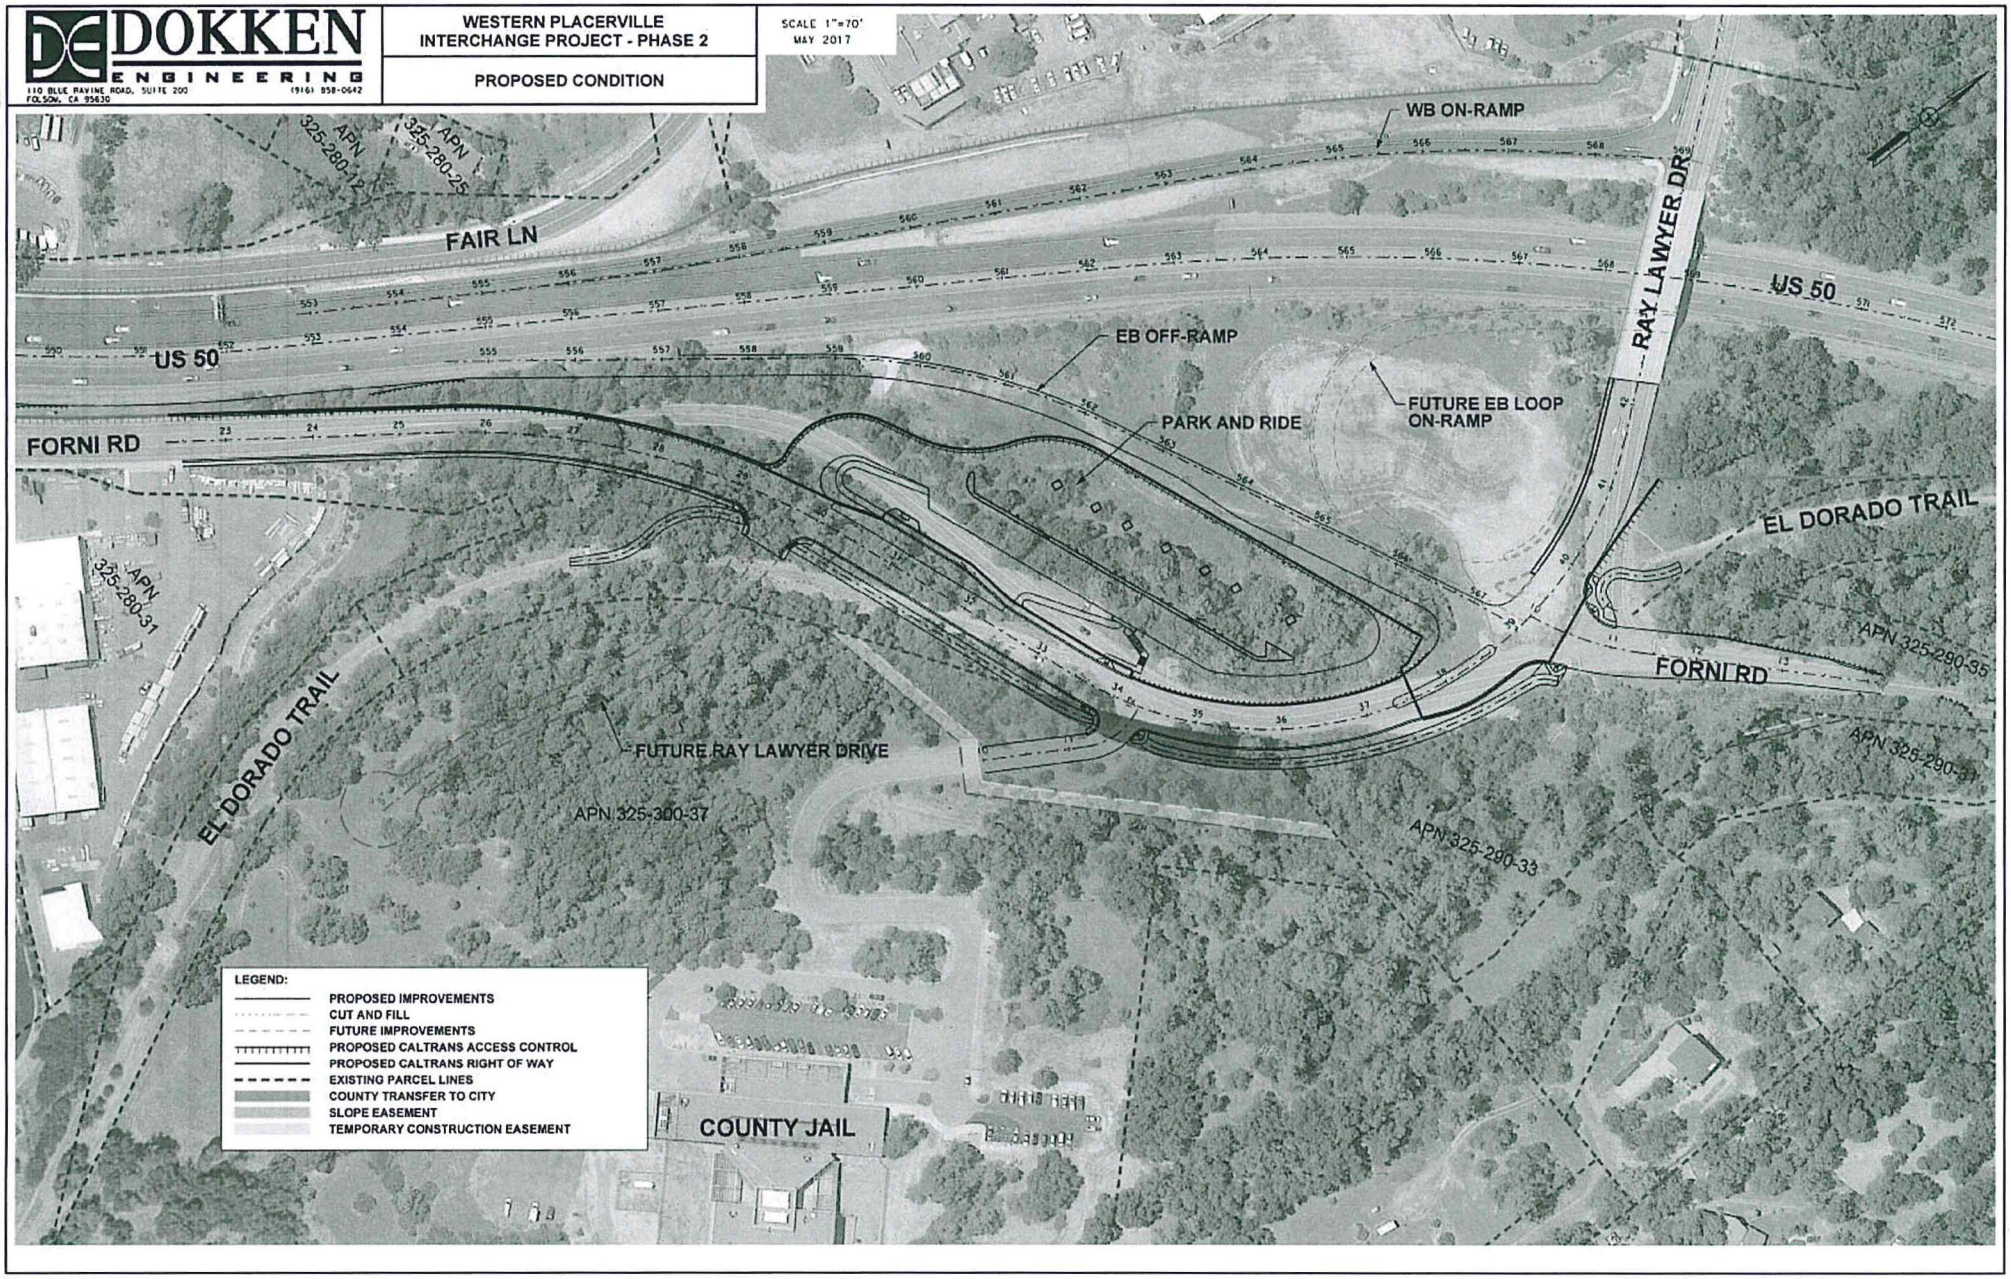
DOKKEN ENGINEERING
110 BLUE RAVINE ROAD, SUITE 200
FOLSOM, CA 95630
(916) 858-0642
WESTERN PLACERVILLE INTERCHANGE PROJECT - PHASE 2
PROPOSED CONDITION
SCALE 1"=70'
MAY 2017
WB ON-RAMP
FAIR LN
US 50
EB OFF-RAMP
PARK AND RIDE
FUTURE EB LOOP ON-RAMP
RAY LAWYER DR
FORNI RD
EL DORADO TRAIL
APN 325-280-12
APN 325-280-25
APN 325-280-31
APN 325-290-35
APN 325-290-37
APN 325-290-33
APN 325-300-37
FUTURE RAY LAWYER DRIVE
COUNTY JAIL
LEGEND:
PROPOSED IMPROVEMENTS
CUT AND FILL
FUTURE IMPROVEMENTS
PROPOSED CALTRANS ACCESS CONTROL
PROPOSED CALTRANS RIGHT OF WAY
EXISTING PARCEL LINES
COUNTY TRANSFER TO CITY
SLOPE EASEMENT
TEMPORARY CONSTRUCTION EASEMENT