Drawing name: I:\60002393-Cameron_Park_Dr\60002393_Cameron_Park_TO-5\001 CADD\Civil\Sheet\A-1.dwg Layout: Title Layout1 Aug 13,2007 - 2:07pm chus

## INDEX OF SHEETS

| SHEET | PLAN SHEET | TITLE |
|---|---|---|
| 1 | | TITLE SHEET |
| 2 | G-1 | ABBREVIATIONS & LEGEND |
| 3 | G-2 | SURVEY AND CONTROL DIAGRAM |
| 4 | X-1 | TYPICAL SECTIONS |
| 5 | X-2 | TYPICAL SECTIONS |
| 6 | X-3 | TYPICAL SECTIONS |
| 7 | L-1 | LAYOUT – CAMERON PARK DRIVE |
| 8 | L-2 | LAYOUT – CAMERON PARK DRIVE / PALMER DRIVE |
| 9 | L-3 | LAYOUT & CONSTRUCTION DETAIL – CAMERON PARK DRIVE / COUNTRY CLUB DRIVE / US50 |
| 10 | L-4 | LAYOUT & CONSTRUCTION DETAIL – CAMERON PARK DRIVE / COUNTRY CLUB DRIVE |
| 11 | C-1 | CONSTRUCTION DETAILS |
| 12 | C-2 | CONSTRUCTION DETAILS |
| 13 | C-3 | CONSTRUCTION DETAILS |
| 14 | EC-1 | EROSION CONTROL PLAN |
| 15 | EC-2 | EROSION CONTROL PLAN |
| 16 | RW-1 | RETAINING WALL NO. 1 LAYOUT |
| 17 | RW-2 | RETAINING WALL NO. 2 LAYOUT |
| 18 | RW-3 | RETAINING WALL NOTES AND DETAILS |
| 19 | D-1 | DRAINAGE PLAN & PROFILE |
| 20 | D-2 | DRAINAGE PLAN & PROFILE |
| 21 | D-3 | DRAINAGE PLAN & PROFILE |
| 22 | D-4 | DRAINAGE PLAN & PROFILE |
| 23 | D-5 | DRAINAGE DETAILS AND QUANTITIES |
| 24 | SPD-1 | SIGNING & PAVEMENT DELINEATION |
| 25 | SPD-2 | SIGNING & PAVEMENT DELINEATION |
| 26 | SPD-3 | SIGNING & PAVEMENT DELINEATION |
| 27 | SPD-4 | SIGNING, PAVEMENT DELINEATION & QUANTITIES |
| 28 | SPD-5 | SIGN DETAIL |
| 29 | SC-1 | CONSTRUCTION PHASING– PHASE 1 |
| 30 | SC-2 | CONSTRUCTION PHASING– PHASE 2 |
| 31 | E-1 | TRAFFIC SIGNAL MODIFICATIONS |
| 32 | E-2 | TRAFFIC SIGNAL MODIFICATIONS |
| 33 | E-3 | TRAFFIC SIGNAL MODIFICATIONS |
| 34 | E-4 | TRAFFIC SIGNAL MODIFICATIONS |
| 35 | E-5 | TRAFFIC SIGNAL MODIFICATIONS |
| 36 | E-6 | TRAFFIC SIGNAL MODIFICATIONS |
| 37 | U-1 | UTILITY PLAN |
| 38 | U-2 | UTILITY PLAN |
| 39 | LS-1 | PLANTING MODIFICATION PLAN |
| 40 | IR-1 | IRRIGATION MODIFICATION PLAN |

# DEPARTMENT OF TRANSPORTATION
# COUNTY OF EL DORADO, CA

PROJECT PLANS FOR THE CONSTRUCTION OF

# CAMERON PARK DRIVE/ PALMER DRIVE/ COUNTRY CLUB DRIVE INTERSECTION IMPROVEMENTS

IN THE COUNTY OF EL DORADO, DISTRICT 4
U.S. HWY 50 AND CAMERON PARK DRIVE INTERCHANGE

To be supplemented with Standard Plans and Specifications dated May 2006, of the California Department of Transportation, Design and Improvemnt Standards Manual, revised May 18, 1990, of County of El Dorado. The Contractor's license Classification. In accordance with the provisions of California Public contract code 3300, the Owner has determined that the contractor shall possess a valid Class A General Engineering contractor license, or a combination of classes required by the catagories and type of work included in the contract, at the time the contract is awarded.

## UTILITY REPRESENTATIVES

| UTILITY | REPRESENTATIVE | | NUMBER |
|---|---|---|---|
| U.S.A. | | | 1-800-227-2600 |
| TELEPHONE | AT&T | CAROL PRINCE | 530-886-2031 |
| ELECTRIC/GAS | PACIFIC GAS & ELECTRIC | BRIAN RICHIE | 530-621-7264 |
| SEWER | EL DORADO IRRIGATION DIST. | ELISABETH WELLS | 530-642-4146 |
| WATER | EL DORADO IRRIGATION DIST. | BRIAN MUELLER | 530-642-4029 |
| DRAINAGE | EL DORADO D.O.T. | CONTACT COUNTY | INSPECTOR |
| CABLE TV | COMCAST | STEVE ABELIA | 916-830-6757 |

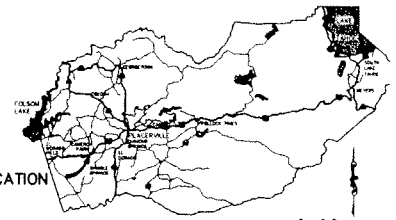


VICINITY MAP
COUNTY OF EL DORADO

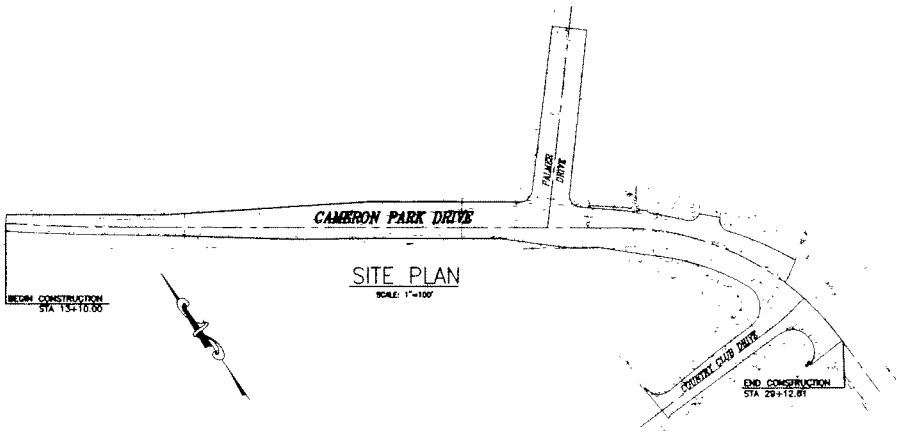


SITE PLAN
SCALE: 1"=100'

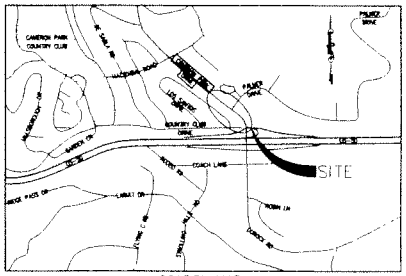


LOCATION MAP
NOT TO SCALE

Underground Service Alert
CALL TOLL FREE
1-800-227-2600
TWO WORKING DAYS BEFORE YOU DIG

CONTRACT NO. 72364

PLANS PREPARED BY
DMM HARRIS
2335 AMERICAN RIVER DRIVE, SUITE 100
SACRAMENTO, CALIFORNIA 95825
(916) 929-3724

SUBMITTED BY: RODNEY PIMENTEL — DATE 8/30/07
CIVIL ENGINEER
STATE OF CALIFORNIA NO. 46102
CADD BY

APPROVED BY

RON BRIGGS, CHAIRMAN, EL DORADO COUNTY BOARD OF SUPERVISORS — DATE

RICHARD C. SHEPARD, RCE NO. 33478, DIRECTOR, EL DORADO COUNTY DEPARTMENT OF TRANSPORTATION — DATE

RUSSELL A. WYGANT, RCE NO. 50368, DEPUTY DIRECTOR, EL DORADO COUNTY DEPARTMENT OF TRANSPORTATION — DATE

COUNTY OF EL DORADO
DEPARTMENT OF TRANSPORTATION

2850 FAIRLANE COURT
PLACERVILLE, CA 95667
(916) 621-5900

REVISIONS

| MARK | DATE | BY |
|---|---|---|
| | | |

BOARD OF SUPERVISORS

| | |
|---|---|
| RUSTY DUPRAY | I |
| HELEN BAUMANN | II |
| JACK SWEENEY | III |
| RON BRIGGS | IV |
| NORMA SANTIAGO | V |

CAMERON PARK DRIVE/ PALMER DRIVE/ COUNTRY CLUB DRIVE INTERSECTION IMPROVEMENTS
TITLE SHEET
SHEET 1 OF 40