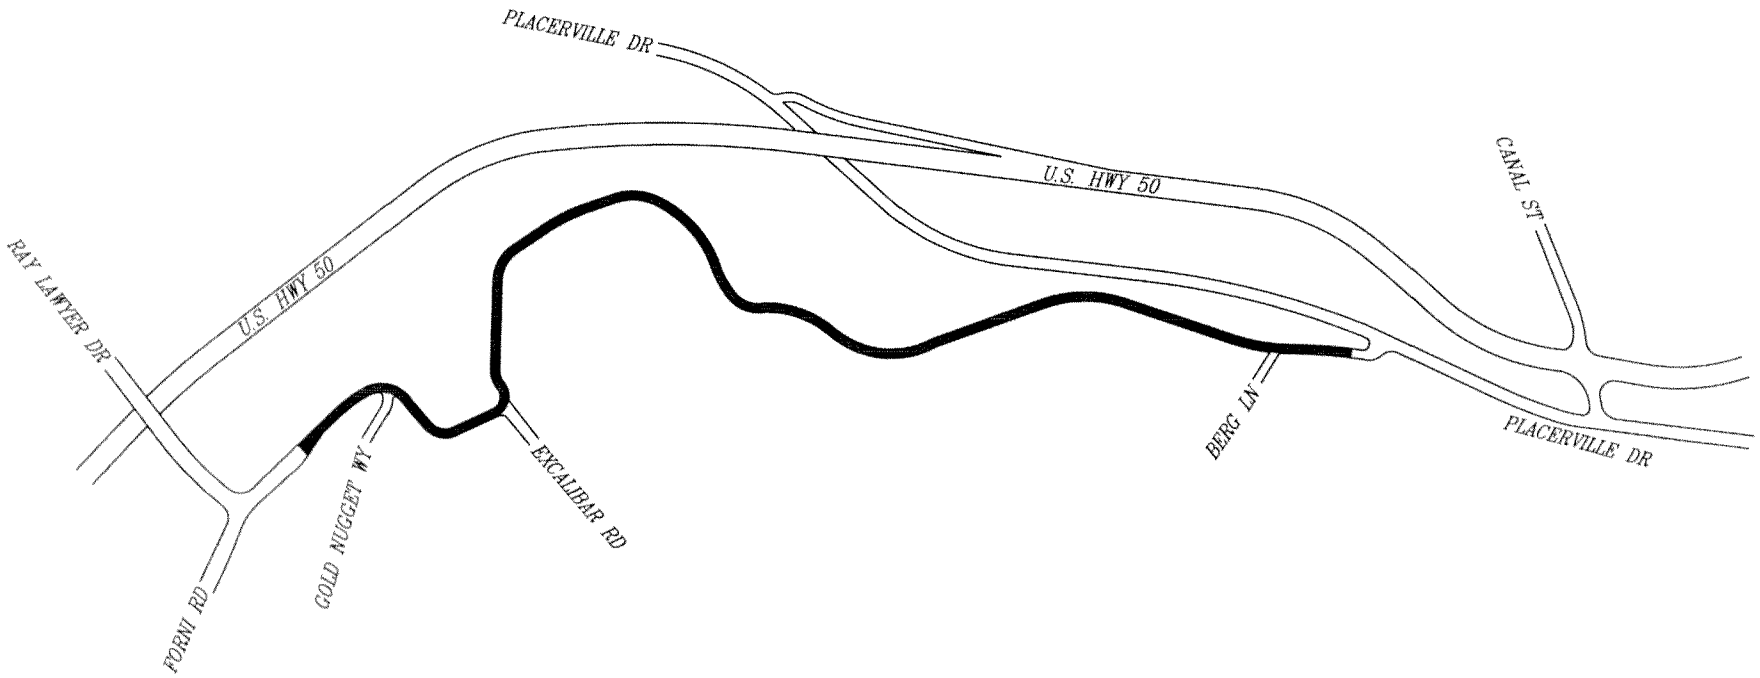

SITE PLAN
SCALE : 1" = 400' (1/2 SIZE)

REVISION			
NUMBER	DATE	DESCRIPTION	BY

PREPARED UNDER THE SUPERVISION OF :

REGISTERED CIVIL ENGINEER DATE:

DESIGNED: DES	DRAWN: CAD
CHECKED: –	DATE: 3/20/09
ROAD NUMBER: 132	

EL DORADO COUNTY
DEPARTMENT OF TRANSPORTATION

FORNI ROAD OVERLAY
(RAY LAWYER DR TO
PLACERVILLE CITY LIMITS)

SHEET
EX-1
1 OF 1
72181

09-1166.D.1

ORIGINAL SCALE IS IN INCHES
FOR RECORDED PLANS
Drawing name: J:\Jennifer Maxwell\Economic Stimulus Overlay Projects\DWG\72181 Forni Site.dwg Layout Tab: Layout1 Mar 25,2009 - 1:11pm Jmaxwell