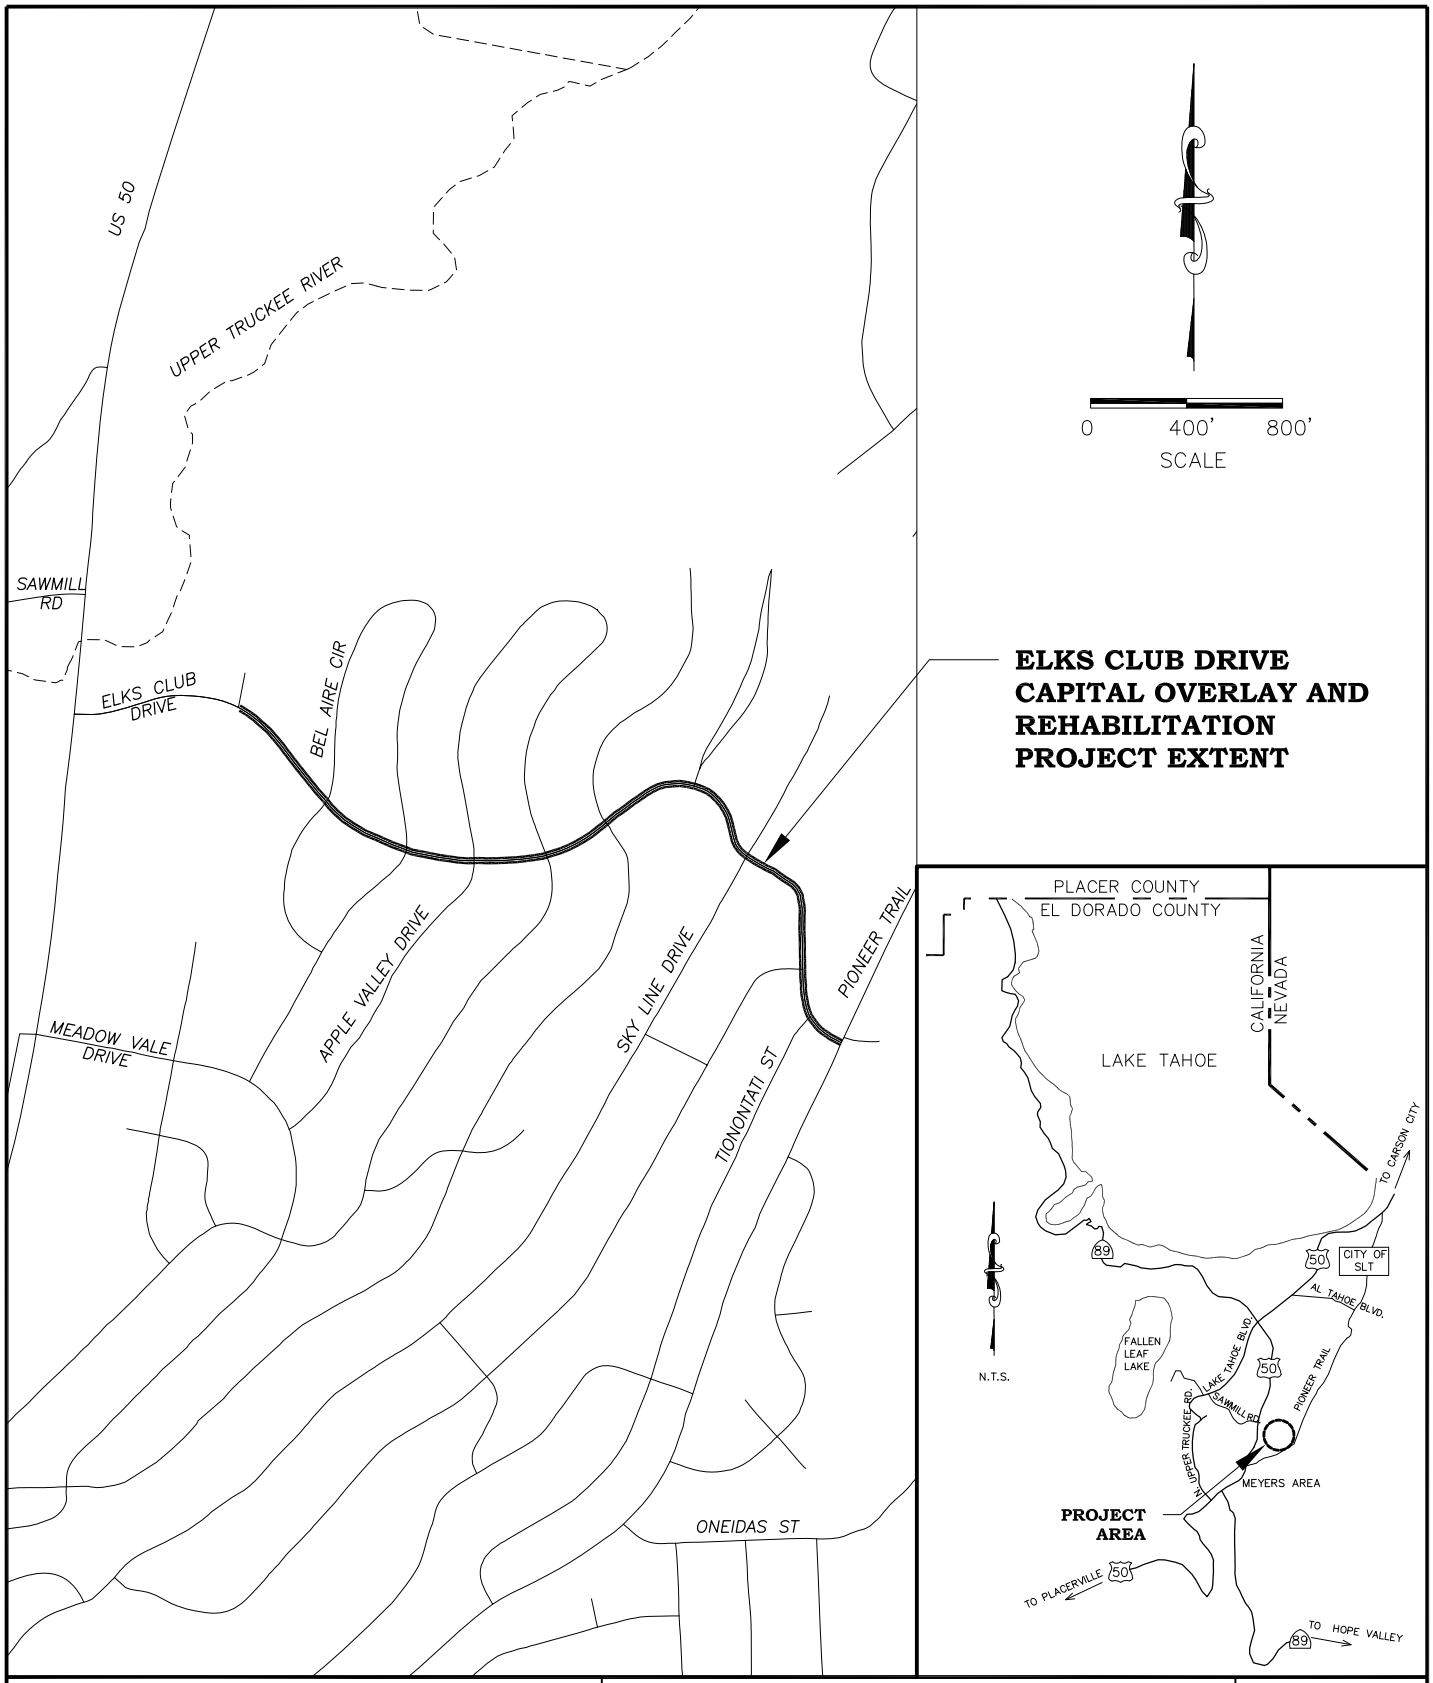

EL DORADO COUNTY
SOUTH LAKE TAHOE OFFICE

ELKS CLUB DRIVE CAPITAL OVERLAY AND REHABILITATION PROJECT

Vicinity Map

DATE: 02/18	PROJECT NO.: 72192	BY: DWK