Drawing name: Z:\Civil 3D Projects\36104026 Pioneer Roundabout\CADD Files\Sheets\Title Sheet.dwg Layout Tab: Title Dec 28,2023 - 10:43am ksugiyamo

DIST	COUNTY	ROUTE	POST MILES TOTAL PROJECT	SHEET NO.	TOTAL SHEETS
03	ED	50	71.33–71.60	1	94

INDEX OF SHEETS

SHEET	PLAN SHEET	TITLE
1		TITLE SHEET
2–6	CD–1 THRU CD–5	SURVEY CONTROL DIAGRAM
7–10	X–1 THRU X–4	TYPICAL SECTIONS
11–15	L–1 THRU L–5	LAYOUT
16–19	P–1 THRU P–4	PROFILES
20–40	C–1 THRU C–21	CONSTRUCTION DETAILS
41	G–1	CONTOUR GRADING
42–48	D–1 THRU D–7	DRAINAGE
49–53	PD–1 THRU PD–5	PAVEMENT DELINEATION
54	PD–6	PAVEMENT DELINEATION QUANTITIES
55–58	S–1 THRU S–4	SIGNING
59–60	S–5 THRU S–6	SIGNING QUANTITIES
61–66	SC–1 THRU SC–6	STAGE CONSTRUCTION
67–70	TH–1 THRU TH–4	TRAFFIC HANDLING
71	CS–1	CONSTRUCTION AREA SIGNS
72–75	TR–1 THRU TR–4	TREE REMOVAL
76	LD–1	LANDSCAPE DETAILS
77–79	EC–1 THRU EC–3	EROSION CONTROL
80–87	E–1 THRU E–8	MODIFY SIGNAL AND LIGHTING
88–94	ED–1 THRU ED–7	ELECTRICAL SYSTEM DETAILS

STATE OF CALIFORNIA

DEPARTMENT OF TRANSPORTATION

PROJECT PLANS FOR THE CONSTRUCTION ON

STATE HIGHWAY

PIONEER TRAIL/US HIGHWAY 50 INTERSECTION SAFETY IMPROVEMENT PROJECT

IN THE COUNTY OF EL DORADO, DISTRICT 5

AT THE INTERSECTION OF STATE HIGHWAY 50 AND PIONEER TRAIL

To be supplemented with Standard Plans and Specifications dated 2022, including the 2022 Revised Standard Specifications, of the California Department of Transportation, unless otherwise noted.

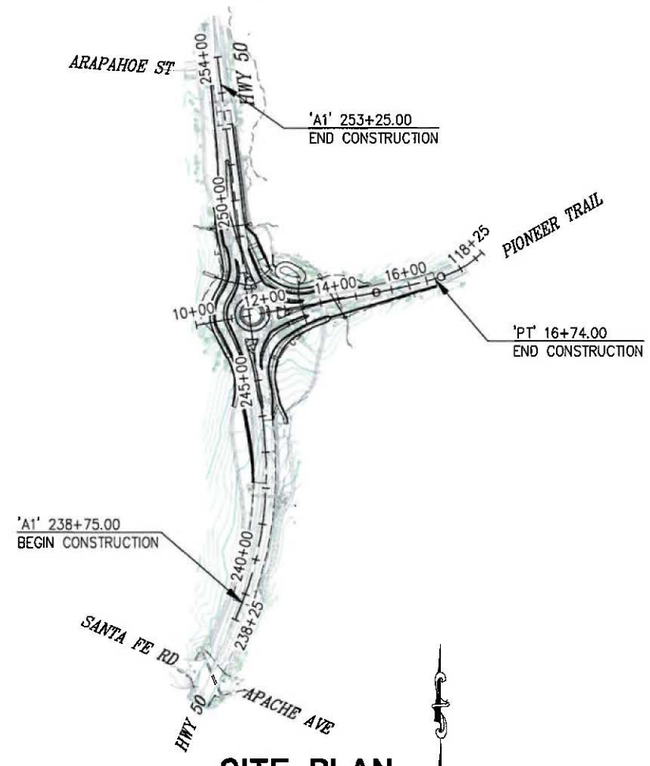

SITE PLAN

SCALE: 1" = 200'

LOCATION MAP

The state of California or its officers or agents shall not be responsible for the accuracy or completeness of electronic copies of this plan sheet

FEDERAL ID#

CMSTPL5925(148)

Approved as to impact on State facilities and conformance with applicable State Standards and Practices and that technical oversight was performed as described in the California Department of Transportation A&E Consultant Services Manual.

CONTRACTOR'S LICENSE CLASSIFICATION: Bidders shall be properly licensed to perform the Work pursuant to the State Contractor's License Act (Business and Professions Code section 7000 et seq.) and shall possess a CLASS A LICENSE or equivalent combination of Classes required by the categories and type of Work included in the Contract Documents and Plans. Failure of the successful Bidder to obtain proper and adequate licensing at the time bids are submitted shall constitute a failure to execute the Contract, and forfeiture as provided under that section.

REGISTERED PROFESSIONAL ENGINEER DONALDO S. PALADINI No. C66083 Exp. 06-30-24 CIVIL STATE OF CALIFORNIA

DECEMBER 29, 2023

SUBMITTED BY: CIVIL ENGINEER STATE OF CALIFORNIA NO. C66083 — DATE

EFIS	CU	CONTRACT NO.
0317000163		7614

PROJECT ENGINEER — SIGNATURE

DESIGN OVERSIGHT APPROVAL — REGISTRATION NO. — DATE 8-9-11

ADOPTED AND APPROVED BY:

WENDY THOMAS — 2/6/24 — DATE
CHAIR, EL DORADO COUNTY BOARD OF SUPERVISORS

RAFAEL MARTINEZ, DIRECTOR — 1/17/24 — DATE
DEPARTMENT OF TRANSPORTATION

JOHN KAHLING P.E. NO. 52420 — 01/16/24 — DATE
DEPUTY DIRECTOR, ENGINEERING

COUNTY OF EL DORADO
DEPARTMENT OF TRANSPORTATION

2850 FAIRLANE COURT
PLACERVILLE, CA 95667
(916) 621-5900

EL DORADO COUNTY CALIFORNIA

REVISIONS

MARK	DATE	BY

BOARD OF SUPERVISORS

JOHN HIDAHL	I
GEORGE TURNBOO	II
WENDY THOMAS	III
LORI PARLIN	IV
BROOKE LAINE	V

PIONEER TRAIL/US HIGHWAY 50 INTERSECTION SAFETY IMPROVEMENT PROJECT

TITLE SHEET

SHEET 1 OF 94