INDEX OF SHEETS

No.	ROADWAY PLANS
1.	TITLE SHEET
2-36.	TYPICAL CROSS SECTIONS
37.	KEY MAP
38-53.	LAYOUT
54-83.	PROFILE
84-108.	CONSTRUCTION DETAILS
109-120.	EROSION CONTROL PLAN
121-122.	CONTOUR GRADING
123-135.	DRAINAGE PLAN
136-149.	DRAINAGE PROFILE
150-153.	DRAINAGE DETAILS
154-161.	DRAINAGE QUANTITIES
162-176.	UTILITY PLAN
177.	CONSTRUCTION AREA SIGNS
178-183.	STAGE CONSTRUCTION
184-273.	TRAFFIC HANDLING PLAN
274-282.	TRAFFIC HANDLING DETAILS
283-307.	TRAFFIC HANDLING QUANTITIES
308-316.	DETOUR PLAN
317-333.	PAVEMENT DELINEATION PLAN
334-340.	PAVEMENT DELINEATION QUANTITIES
341-346.	SIGN DETAILS
347-352.	SIGN QUANTITIES
353-357.	SUMMARY OF QUANTITIES
358-384.	ELECTRICAL PLANS

No.	STRUCTURE PLANS
385-408.	LATROBE Rd UC Br. No. 25-0122
409-433.	LATROBE Rd OFF RAMP UC Br. No. 25-0122S
434-451.	CLARKSVILLE UC Br. No. 25-0072

DEPARTMENT OF TRANSPORTATION
COUNTY OF EL DORADO, CA

PROJECT PLANS FOR CONSTRUCTION ON

STATE HIGHWAY

IN EL DORADO COUNTY
NEAR EL DORADO HILLS
FROM 0.86 mi WEST OF THE LATROBE ROAD UNDERCROSSING
TO 0.33 mi WEST OF THE BASS LAKE ROAD UNDERCROSSING

To be supplemented by Standard Plans dated May, 2006

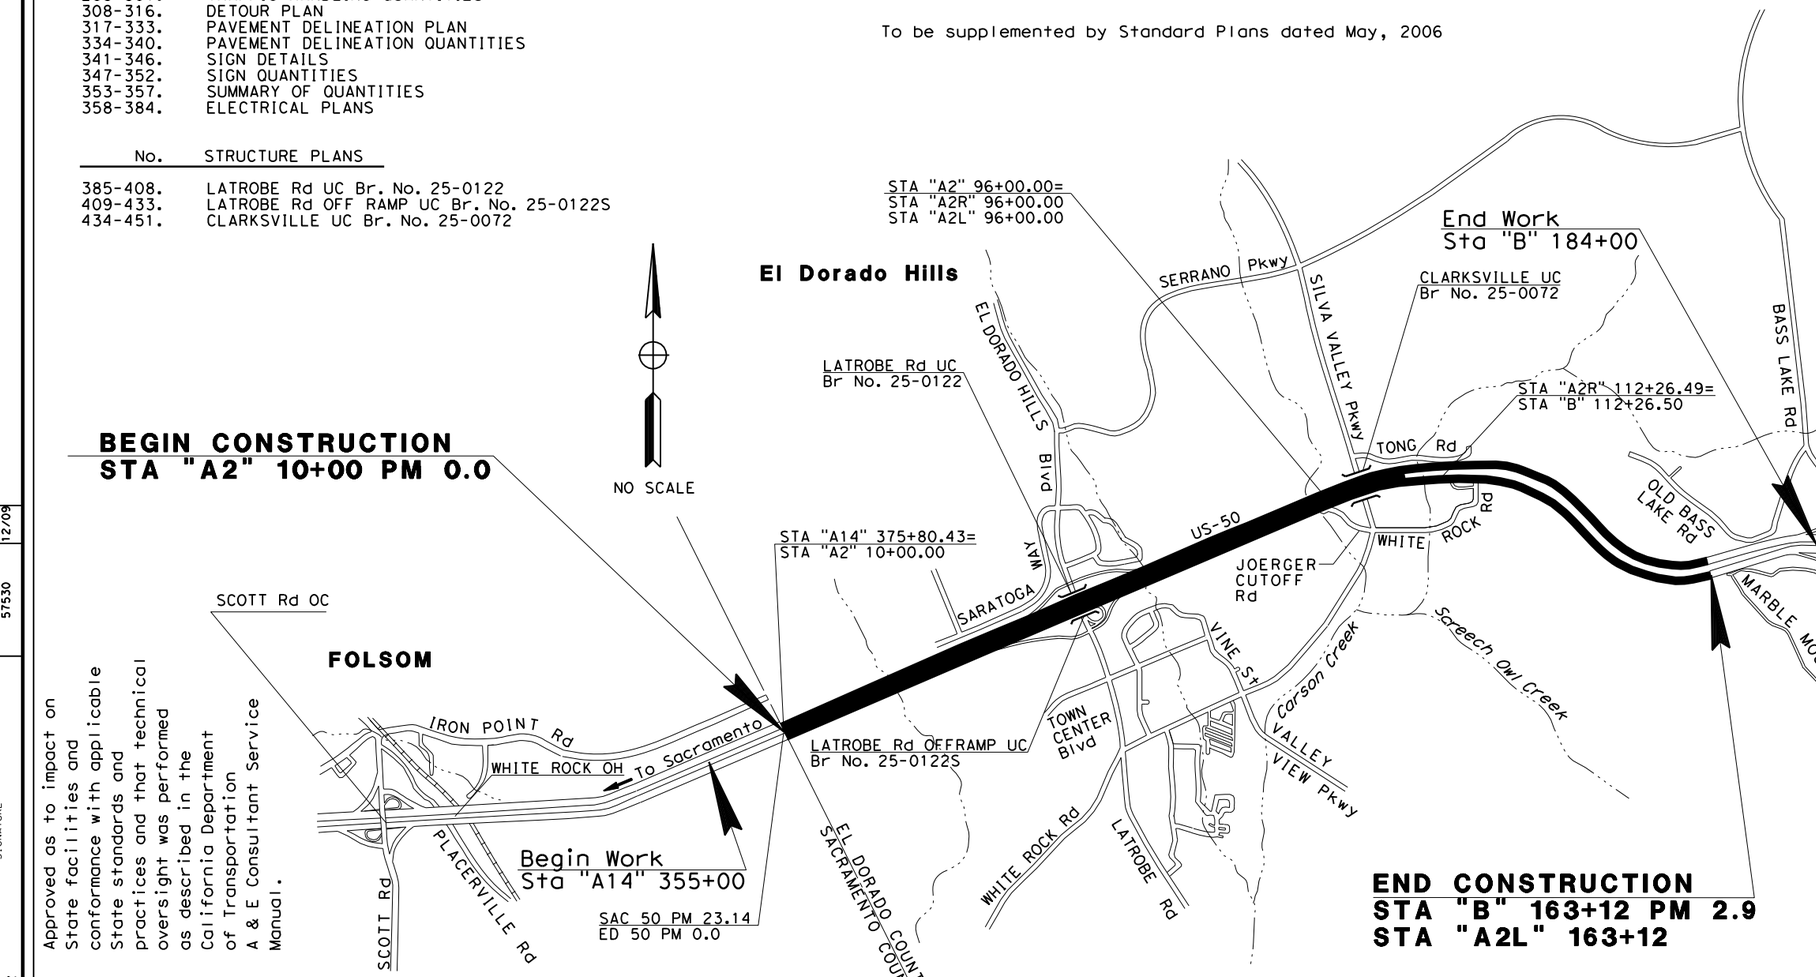

DIST	COUNTY	ROUTE	MILE POST TOTAL PROJECT	SHEET No.	TOTAL SHEETS
03	ED	50	0.00/2.90	1	451

LOCATION MAP

EL DORADO COUNTY
2850 FAIRLANE COURT
PLACERVILLE, CA 95667

QUINCY ENGINEERING, INC
3247 Ramos Circle
Sacramento, CA 95827

The State of California or its officers or agents shall not be responsible for the accuracy or completeness of electronic copies of this plan sheet.

To get to the Caltrans web site, go to: http://www.dot.ca.gov

Approved as to impact on State facilities and conformance with applicable State standards and practices and that technical oversight was performed as described in the California Department of Transportation A & E Consultant Service Manual.

Jason P. Jurrens 8/25/2008
REGISTERED CIVIL ENGINEER DATE

AUGUST 26, 2008
PLANS APPROVAL DATE

THE STATE OF CALIFORNIA OR ITS OFFICERS OR AGENTS SHALL NOT BE RESPONSIBLE FOR THE ACCURACY OR COMPLETENESS OF ELECTRONIC COPIES OF THIS PLAN SHEET.

REGISTERED PROFESSIONAL ENGINEER
Jason P. Jurrens
No. 62458
Exp. 9/30/09
CIVIL
STATE OF CALIFORNIA

The Contractor shall possess the class (or classes) of license as specified in the "Notice to Contractors".

CU	03252
EA	3A7111
COUNTY CONTRACT NO.	53110
CONTRACT NO.	03-3A7114

PROJECT MANAGER: BRENT LEMON
DESIGN OVERSIGHT APPROVAL — PRINTED NAME: GILBERT A. OCAZ — SIGNATURE — REGISTRATION NO.: 57530 — DATE: 12/09

ADOPTED AND APPROVED BY:

RUSTY DUPRAY — DATE
CHAIRMAN, EL DORADO COUNTY BOARD OF SUPERVISORS

RICHARD W. SHEPARD P.E. NO. C 35439 — DATE
DIRECTOR, COUNTY OF EL DORADO DEPARTMENT OF TRANSPORTATION
APPROVED BY:

RICHARD R. CARTER P.E. NO. C 55382 — DATE
SENIOR CIVIL ENGINEER, COUNTY OF EL DORADO DEPARTMENT OF TRANSPORTATION

COUNTY OF EL DORADO
DEPARTMENT OF TRANSPORTATION

2850 FAIRLANE COURT
PLACERVILLE, CA 95667
(530) 621-5900

REVISIONS

MARK	DATE	BY	

BOARD OF SUPERVISORS

RUSTY DUPRAY	I
HELEN BAUMANN	II
JAMES R. SWEENEY	III
RON BRIGGS	IV
NORMA SANTIAGO	V

FILE => D:\dgn\CAD\E193r\33a7111ab001.dgn