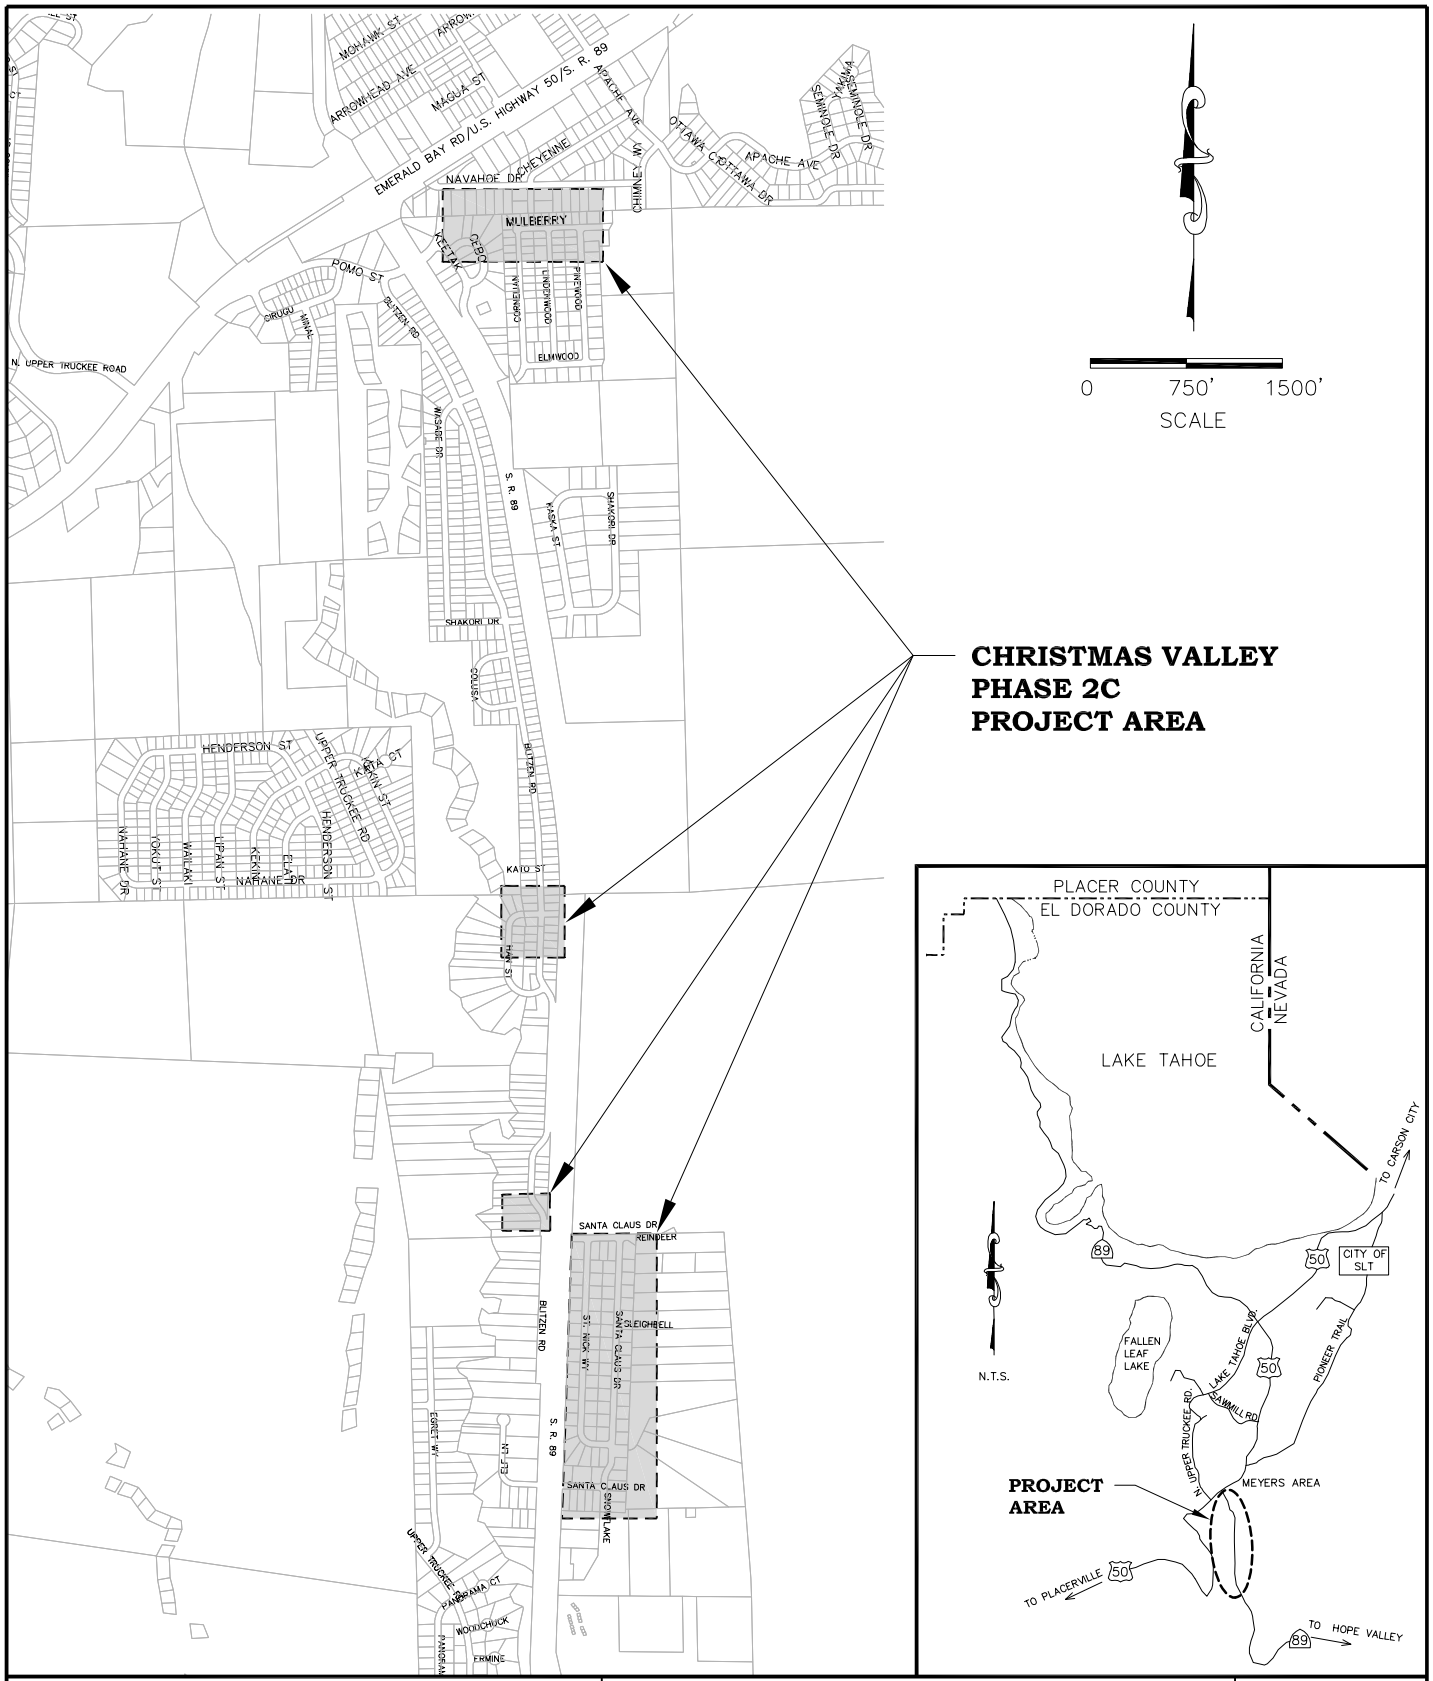

EL DORADO COUNTY
SOUTH LAKE TAHOE OFFICE

EL DORADO COUNTY DOT DEPT. OF TRANSPORTATION

CHRISTMAS VALLEY PHASE 2C
EROSION CONTROL PROJECT

VICINITY MAP

DATE: 03/11	CONTRACT NO.: PW 10-30540	BY: DSP	CIP NO. 95190