Cameron Park Drive/ Highway 50 Interchange Project

ALTERNATIVE 2
Rodeo Road Off-Ramp

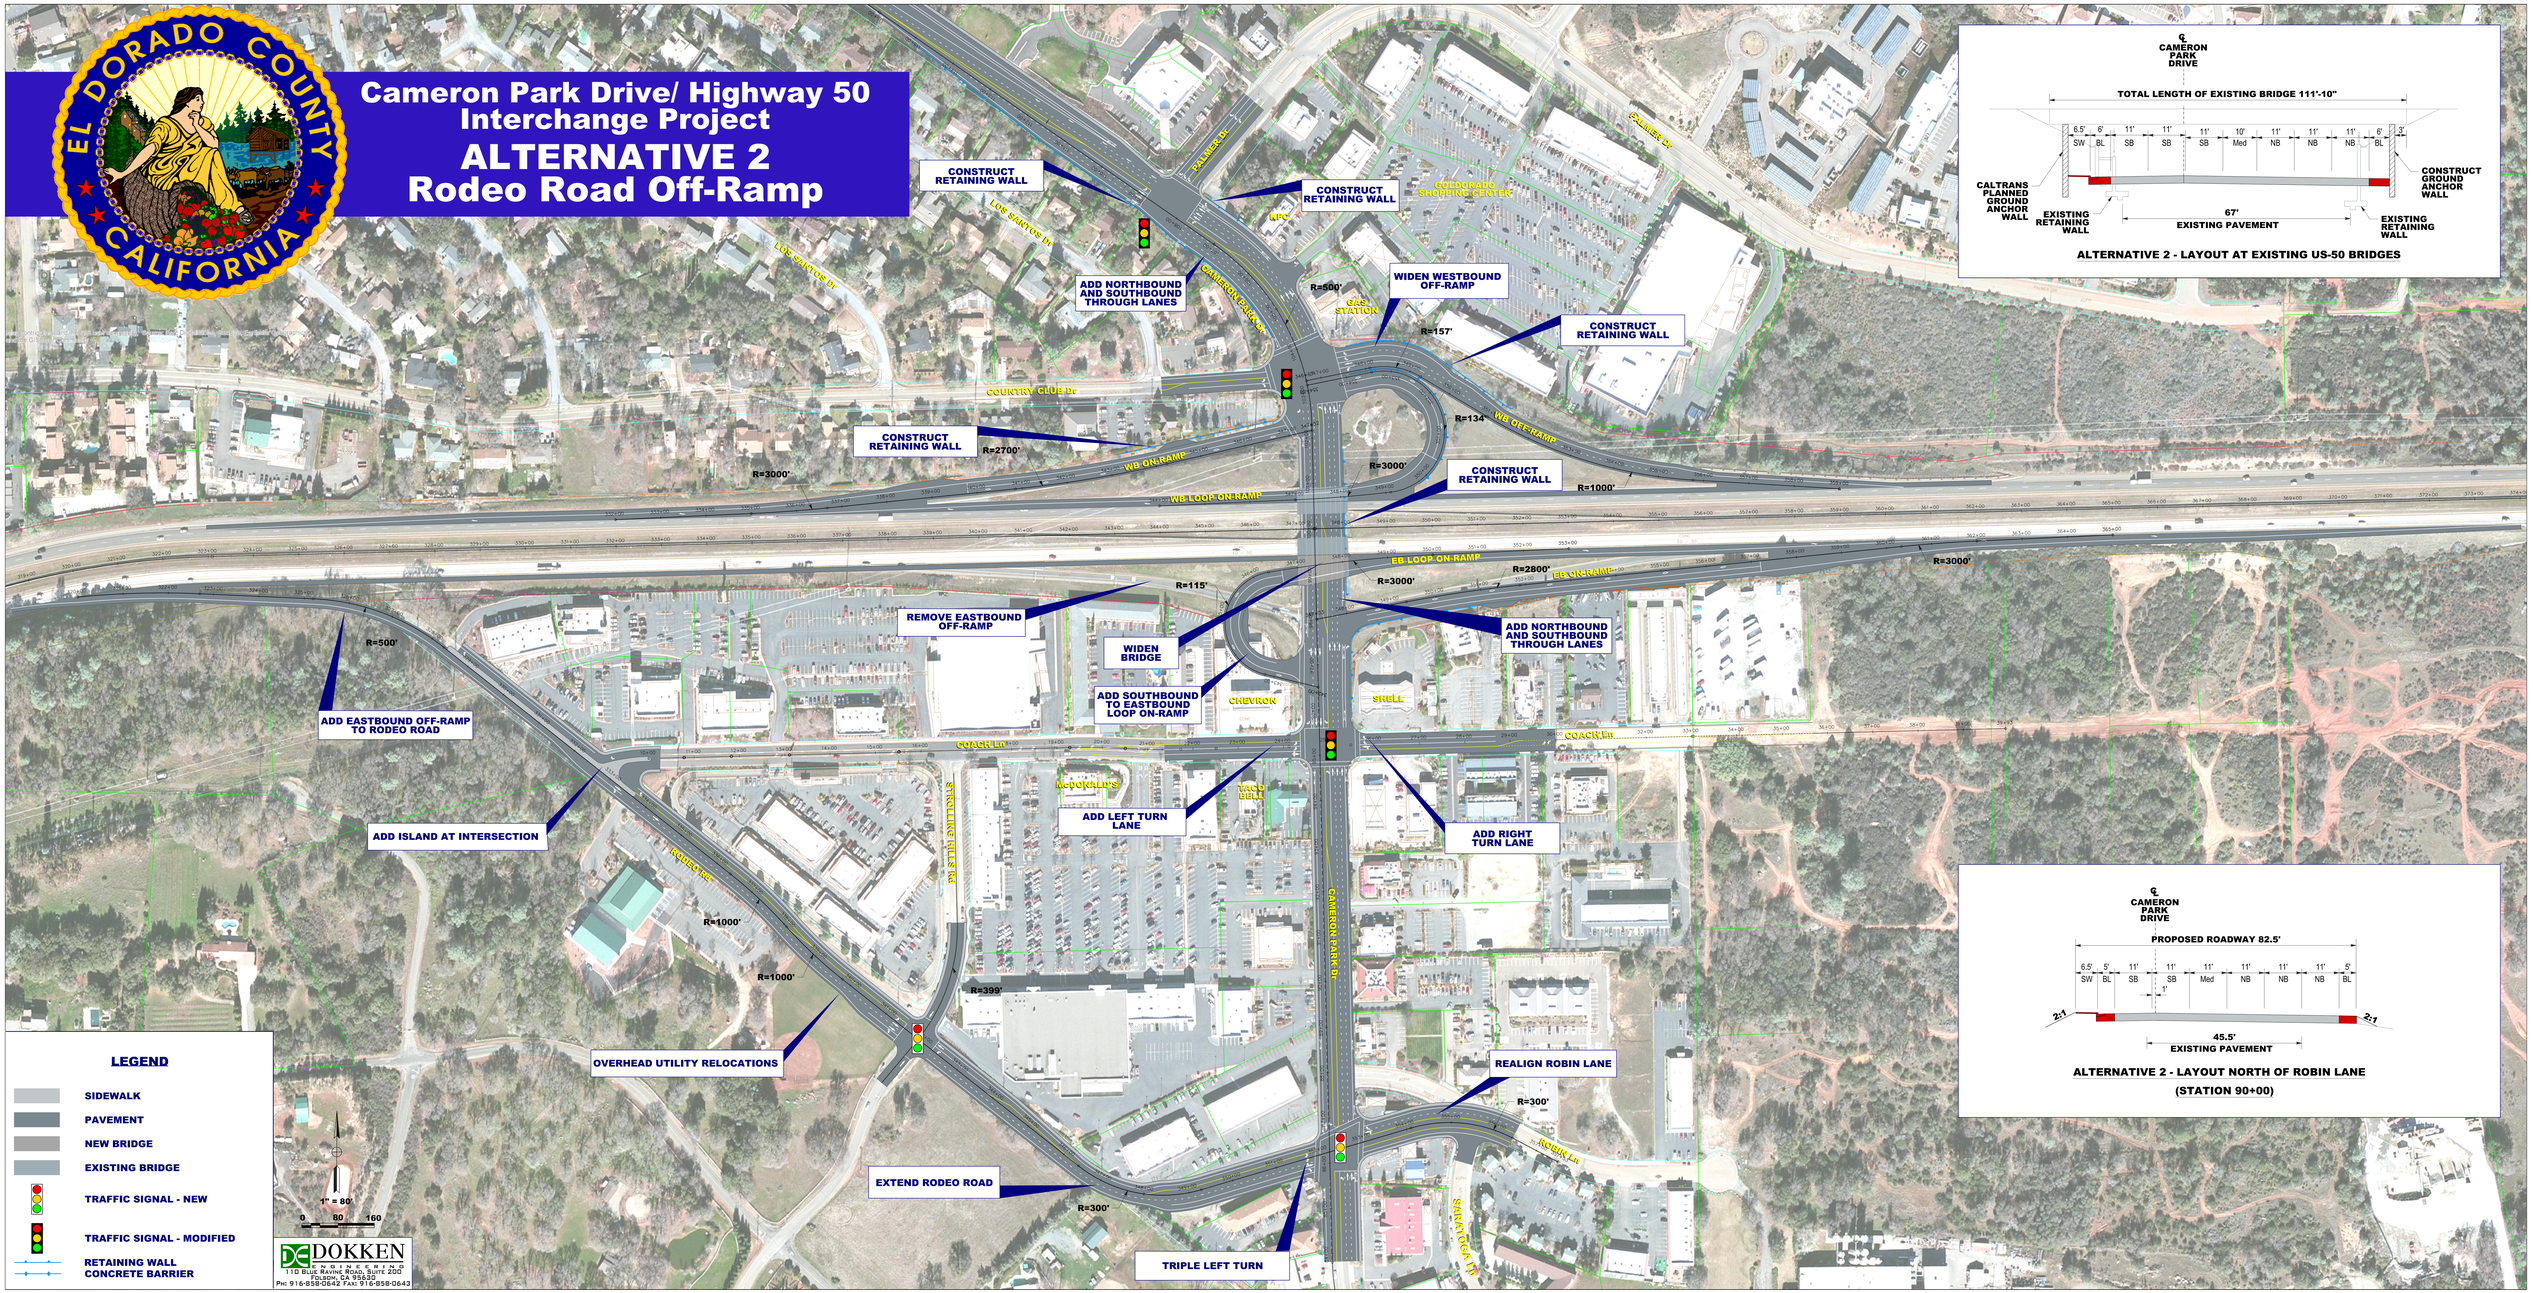

ALTERNATIVE 2 - LAYOUT AT EXISTING US-50 BRIDGES

ALTERNATIVE 2 - LAYOUT NORTH OF ROBIN LANE

(STATION 90+00)

LEGEND

- SIDEWALK
- PAVEMENT
- NEW BRIDGE
- EXISTING BRIDGE
- TRAFFIC SIGNAL - NEW
- TRAFFIC SIGNAL - MODIFIED
- RETAINING WALL
- CONCRETE BARRIER