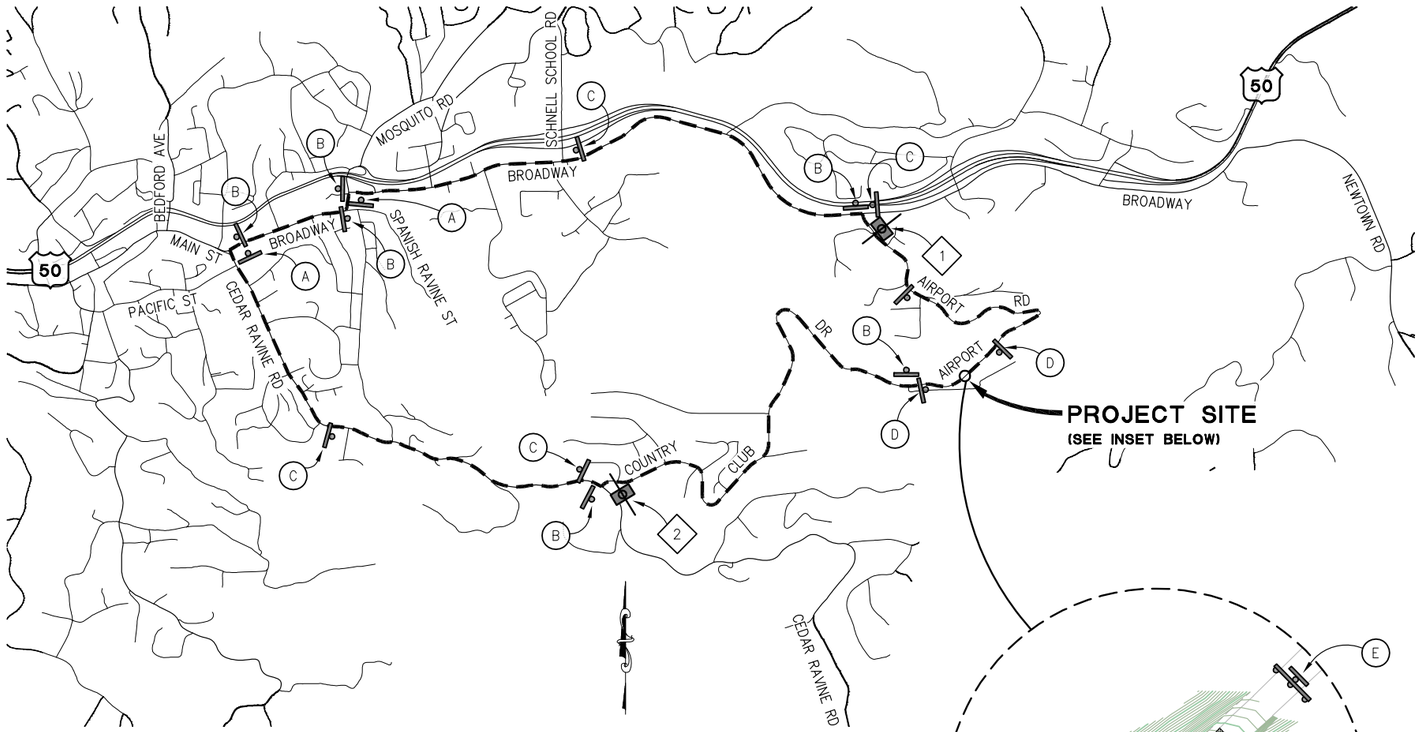

DETOUR PLAN

SCALE: 1"=1000'

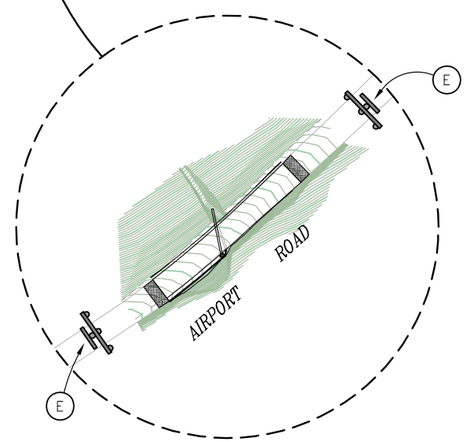

GENERAL NOTES:

1. ADDITONAL ADVANCED WARNING SIGNS TO BE PLACED PER CALIFORNIA MANUAL ON TRAFFIC CONTROL DEVICES. EXACT LOCATION OF SIGNS AND BARRICADES TO BE DETERMINED BY THE ENGINEER.
2. ALL SIGNS MAY BE PLACED ON TEMPORARY WOOD POSTS, OR ON PORTABLE STANDS, EXCEPT PCMS' AND SIGNS ON TYPE III BARRICADES.
3. LIMITS OF CLOSURE SHOWN ARE APPROXIMATE.
4. CONTRACTOR MUST MAINTAIN ACCESS TO ALL DRIVEWAYS DURING CONSTRUCTION,

PORTABLE CHANGEABLE MESSAGE SIGN (PCMS) TABLE			
PCMS No.	FIRST FLASH	SECOND FLASH	THIRD FLASH
1	AIRPORT ROAD CLOSED	1 MILE AHEAD	USE DETOUR
2	AIRPORT ROAD CLOSED	1.5 MILE AHEAD	USE DETOUR

LEGEND

- DETOUR ROUTE
- PCMS – PORTABLE CHANGEABLE MESSAGE SIGN
- TEMPORARY SIGN
- TYPE III BARRICADE(S) w/ FLASHING BEACON
- (A) M4-9 SIGN, BLACK LETTERING ON ORANGE BACKGROUND (ARROW FACING RIGHT) — AIRPORT ROAD DETOUR →
- (B) M4-9 SIGN, BLACK LETTERING ON ORANGE BACKGROUND (ARROW FACING LEFT) — AIRPORT ROAD DETOUR ←
- (C) M4-9 SIGN, BLACK LETTERING ON ORANGE BACKGROUND (ARROW FACING UP) — AIRPORT ROAD DETOUR ↑
- (D) R11-2 SIGN WITH C29(CA), BLACK LETTERING ON ORANGE BACKGROUND — ROAD CLOSED / 600 FT
- (E) R11-2 SIGN, BLACK LETTERING ON ORANGE BACKGROUND, MOUNTED ON TYPE III BARRICADE W/FLASHING BEACON — ROAD CLOSED

DETOUR PLAN
SCALE : AS SHOWN

ORIGINAL SCALE IS IN INCHES
Drawing name: C:\Civil 3D Projects\78717 Airport Road Damage\CADD Files\Sheets\DE-Sheets.dwg Layout Tab: DE-1 Mar 19,2018 – 6:34am SMcVey

FOR REDUCED PLANS 0 1 2

REVISION			
NUMBER	DATE	DESCRIPTION	BY

REGISTERED PROFESSIONAL ENGINEER CHANDRA P. GHIMIRE No. C74978 License Expires 12-31-19 CIVIL STATE OF CALIFORNIA

PREPARED UNDER THE SUPERVISION OF :

REGISTERED CIVIL ENGINEER

DATE:

DESIGNED: MP	DRAWN: SGM
CHECKED: CG	DATE: 03/19/18
ROAD NUMBER: 131	

EL DORADO COUNTY CALIFORNIA

COUNTY OF EL DORADO
DEPARTMENT OF TRANSPORTATION

AIRPORT ROAD STORM DAMAGE REPAIR PROJECT

SHEET **DE-1**
9 OF 9
W.O. No. **78717**