Cameron Park Drive/ Highway 50 Interchange Project

ALTERNATIVE 3
East Hook-Ramps

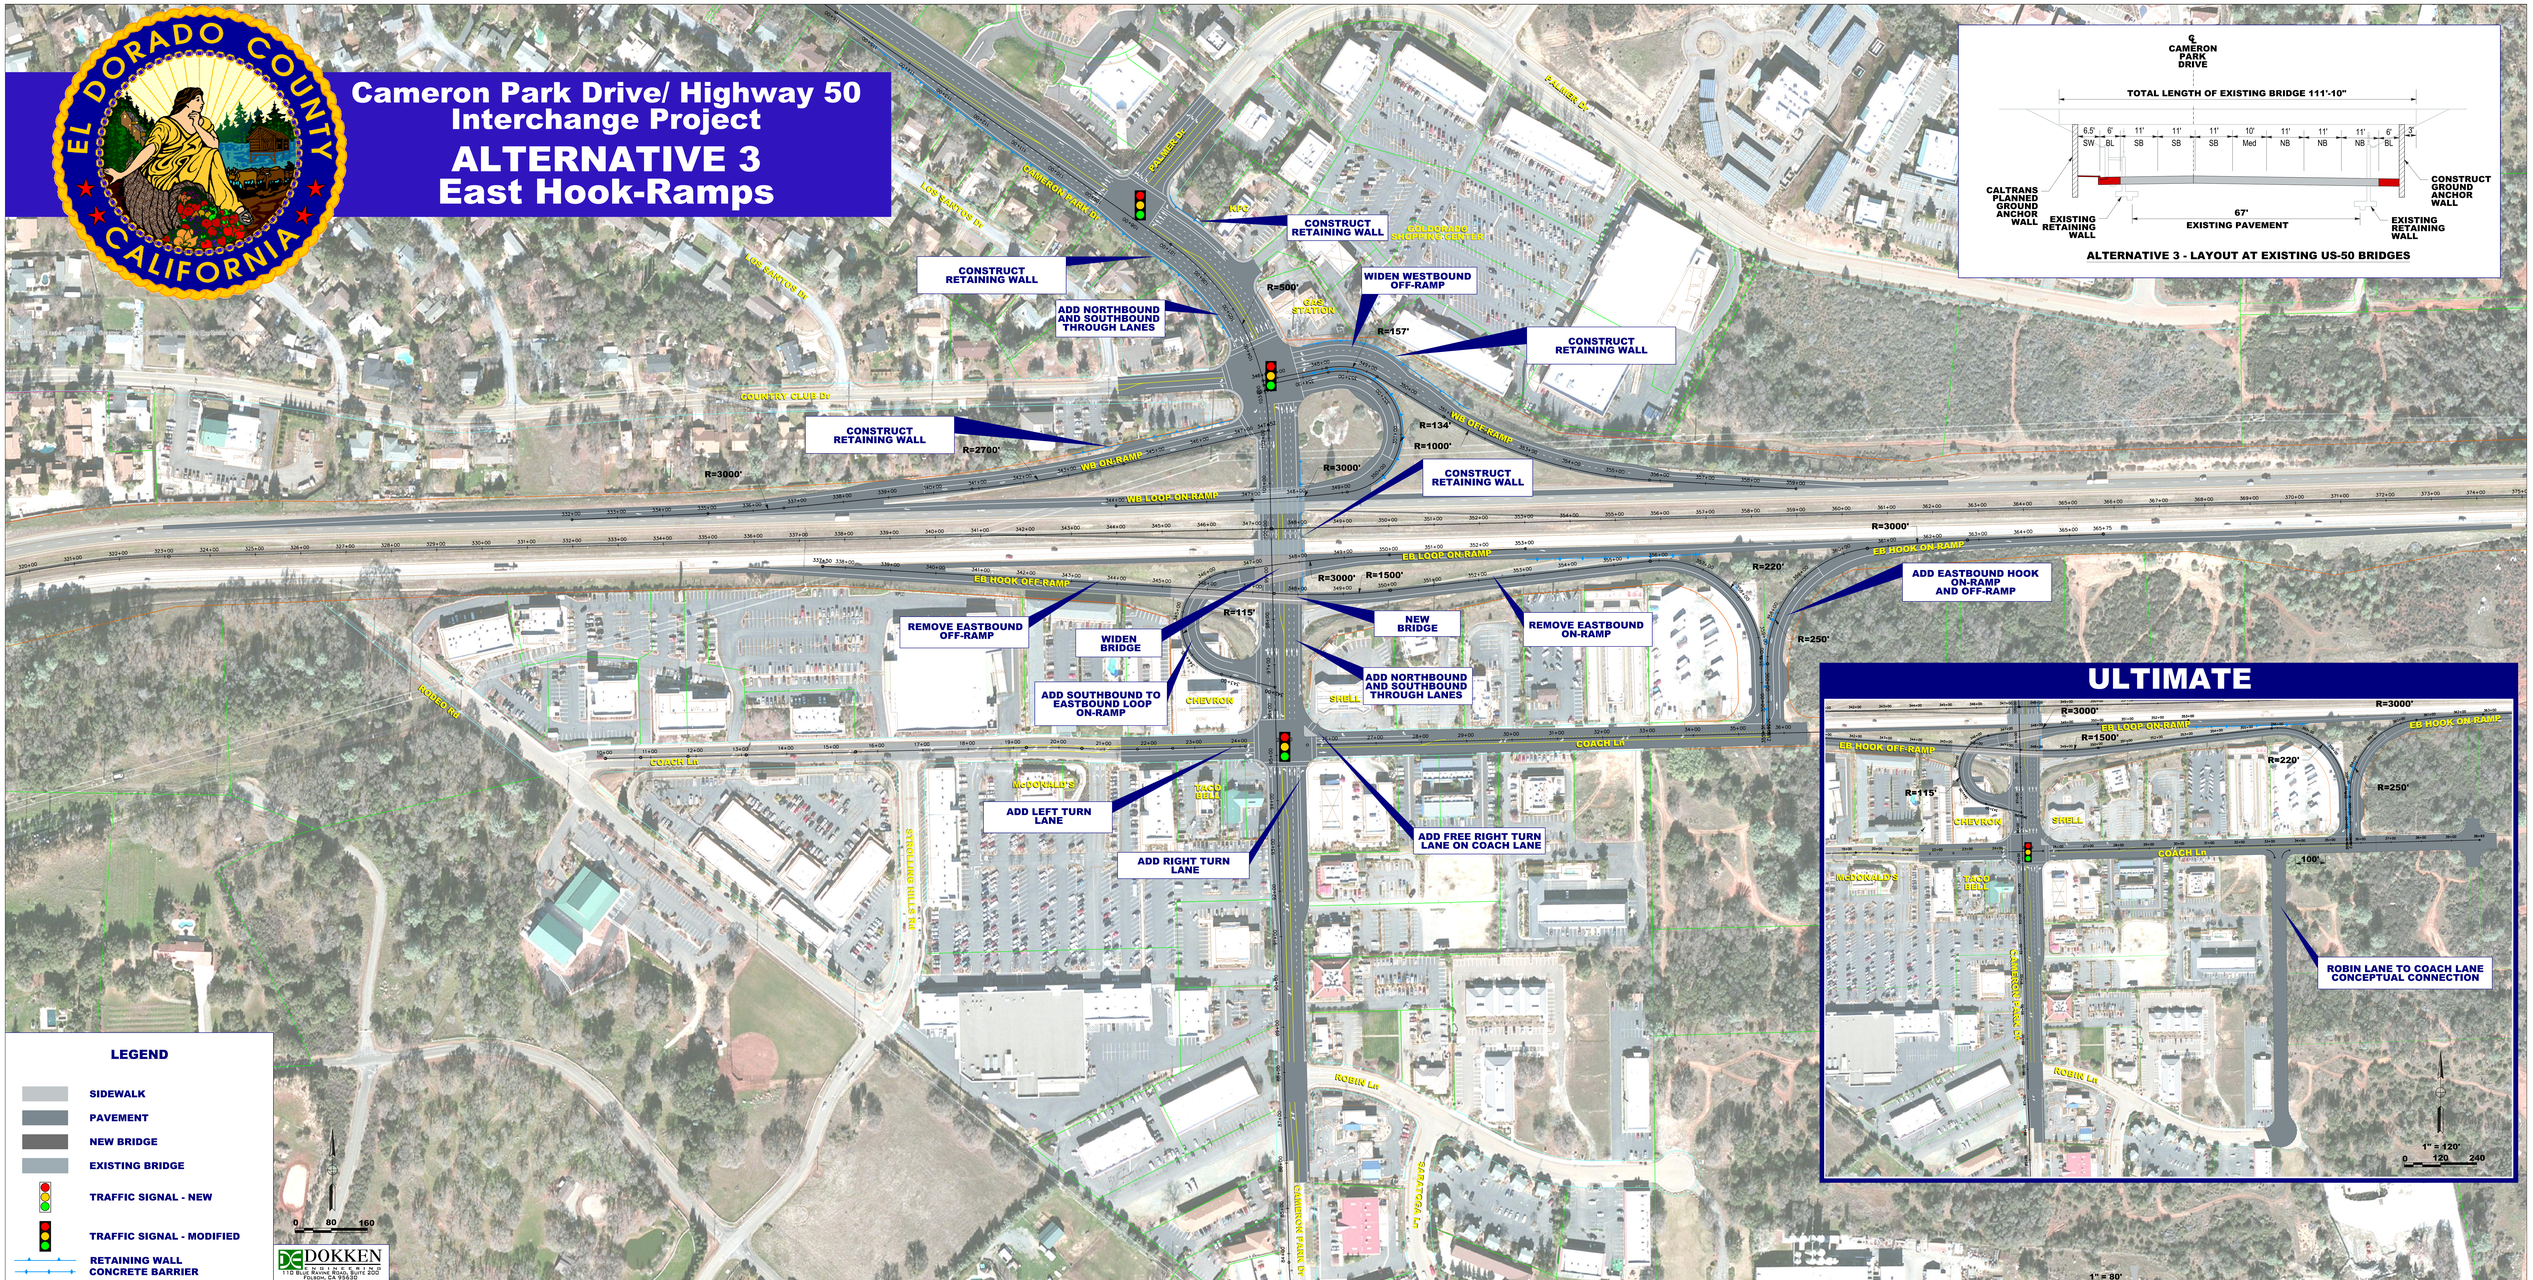

18-0992 E 1 of 1