



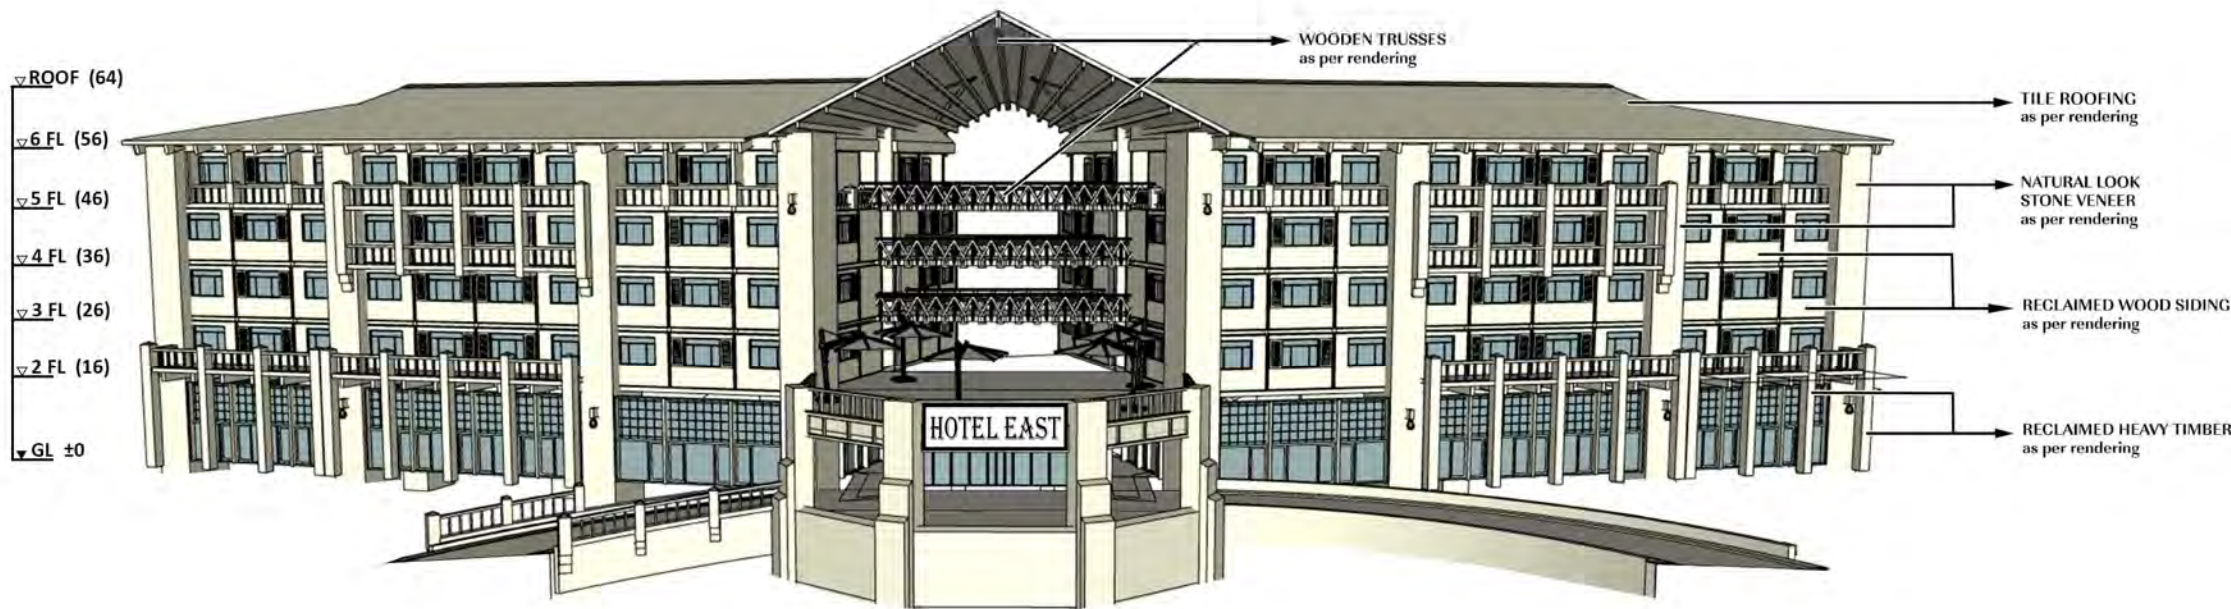

Front Elevation - Hotel East Wing

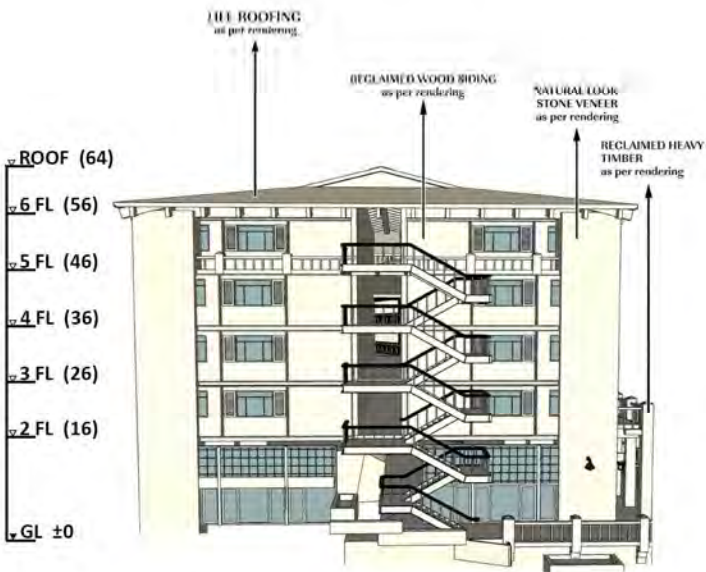

North Elevation - Hotel East Wing



Rear Elevation - Hotel East Wing



South Elevation - Hotel East Wing

HOTEL EAST WING ELEVATION

1

08/30/22


21076

HRGA


2277 Fair Oaks Boulevard, Studio 220  
Sacramento, California 95825  
916.993.4800 | www.hrgarchitects.com

THE VILLAGE CENTER HOSPITALITY LODGING MUSEUM  
THE TOWN AND COUNTRY VILLAGE, EL DORADO  
EL DORADO HILLS, CALIFORNIA

2

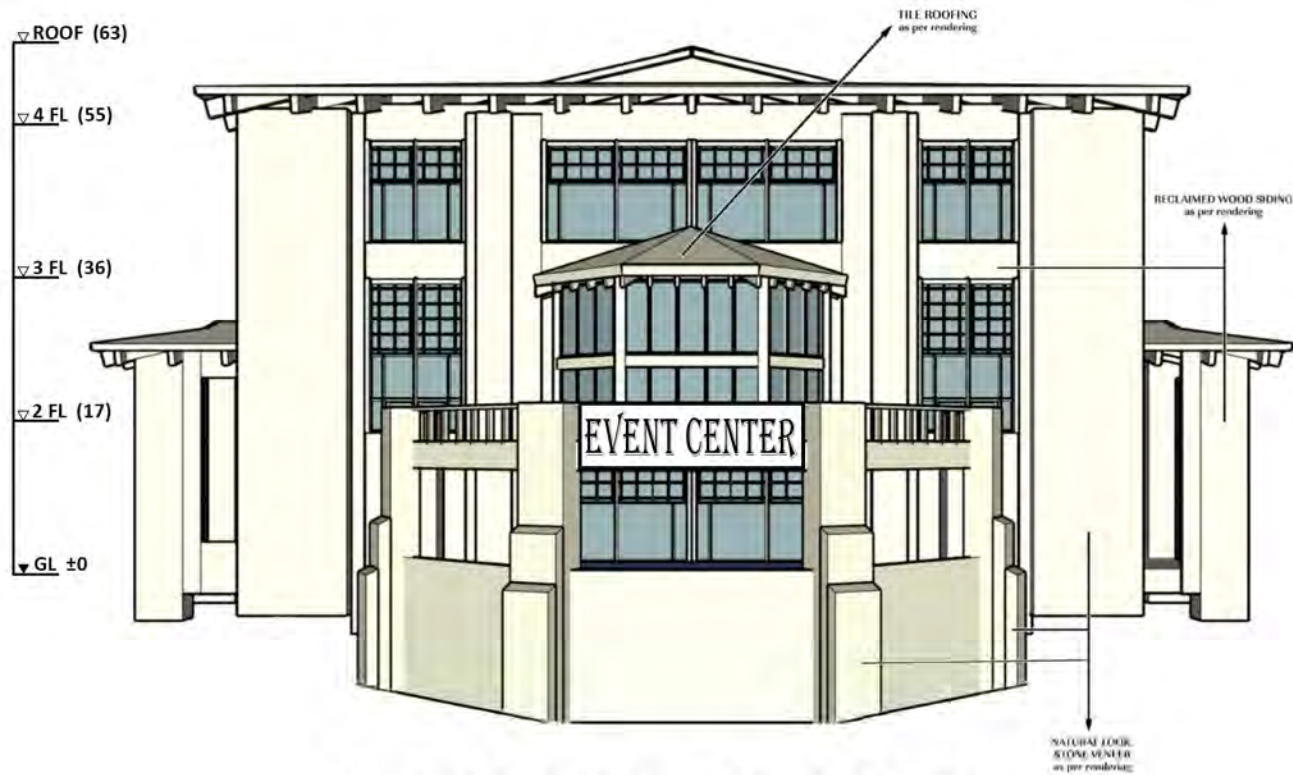

**Event Center - North View**

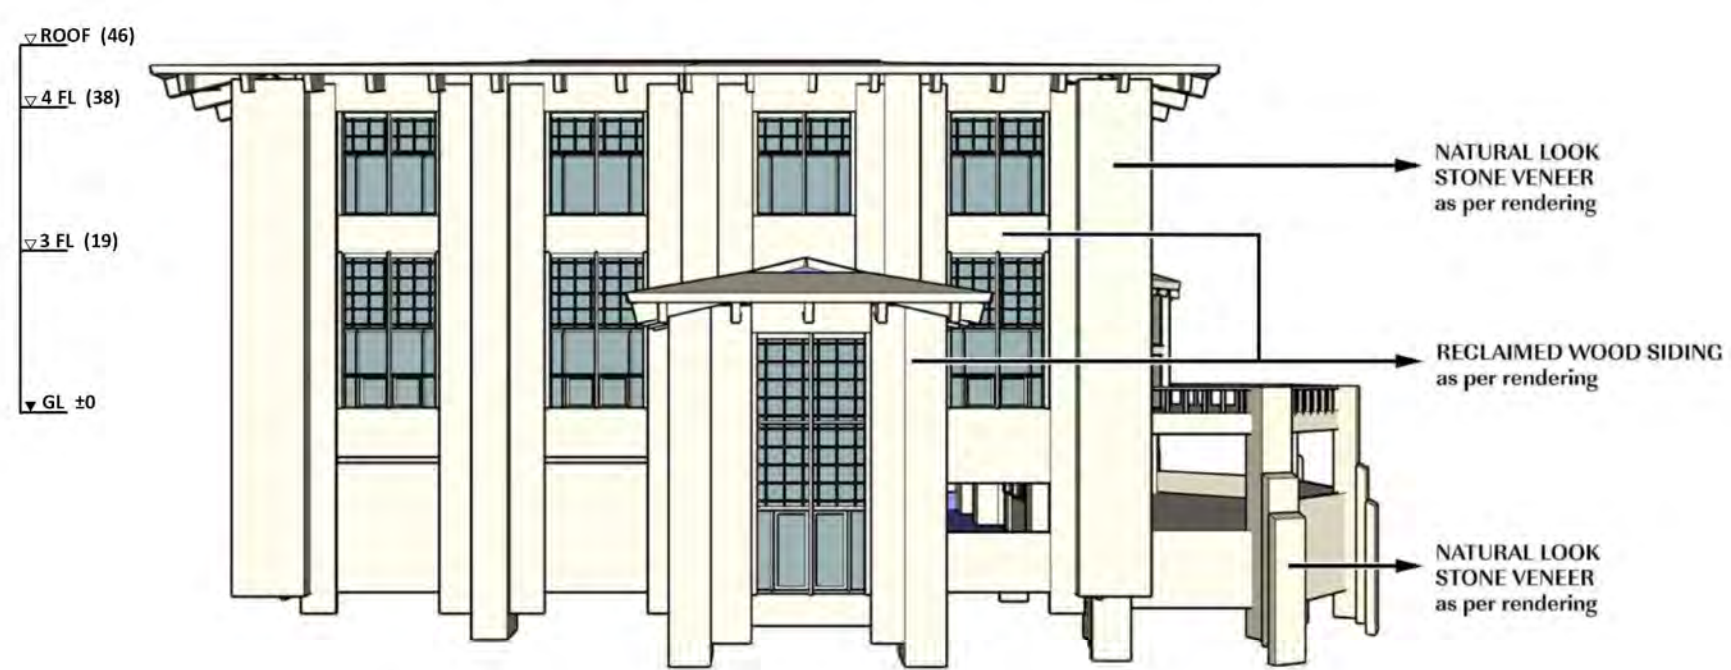

**Event Center - East View**




**Event Center - South View**

HOTEL EVENT CENTER ELEVATION




**Event Center - West View**


1

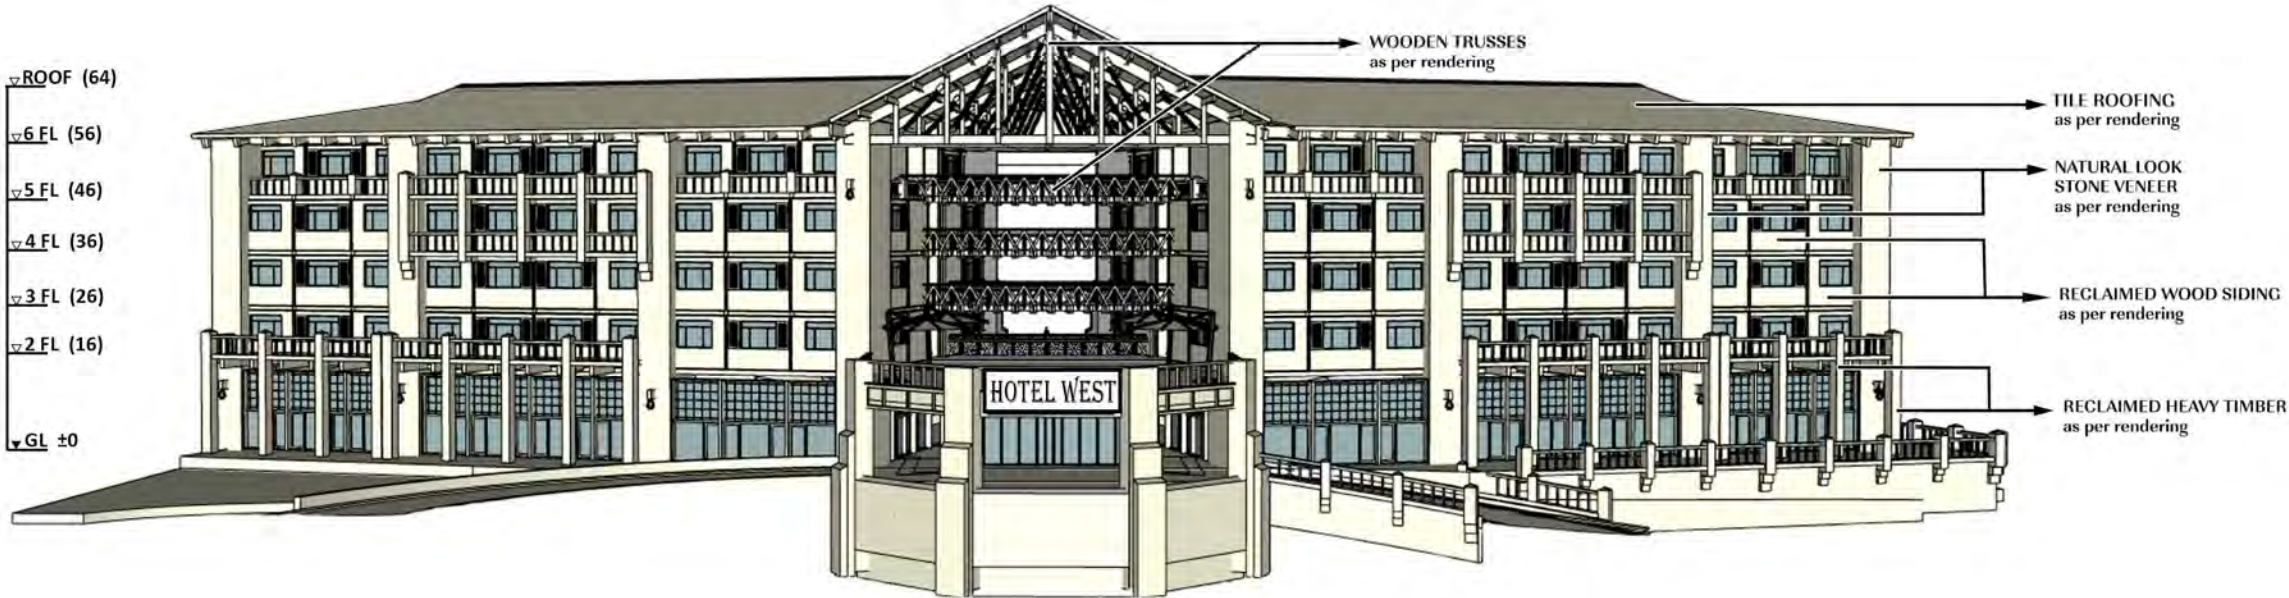


Front Elevation - Hotel West Wing

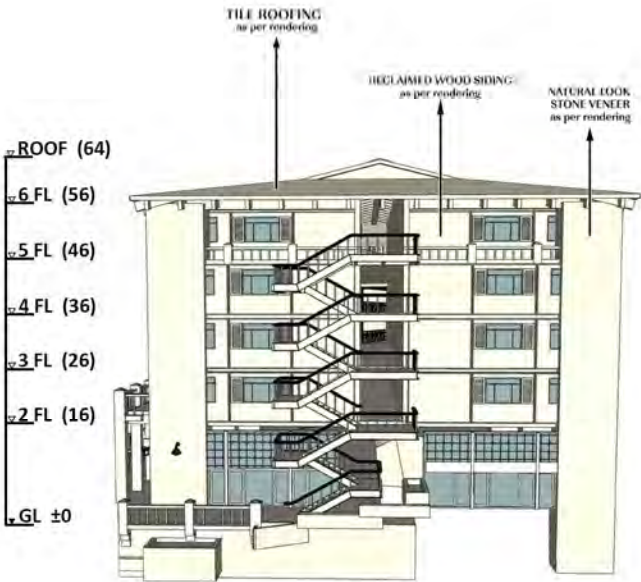

North Elevation - Hotel West Wing

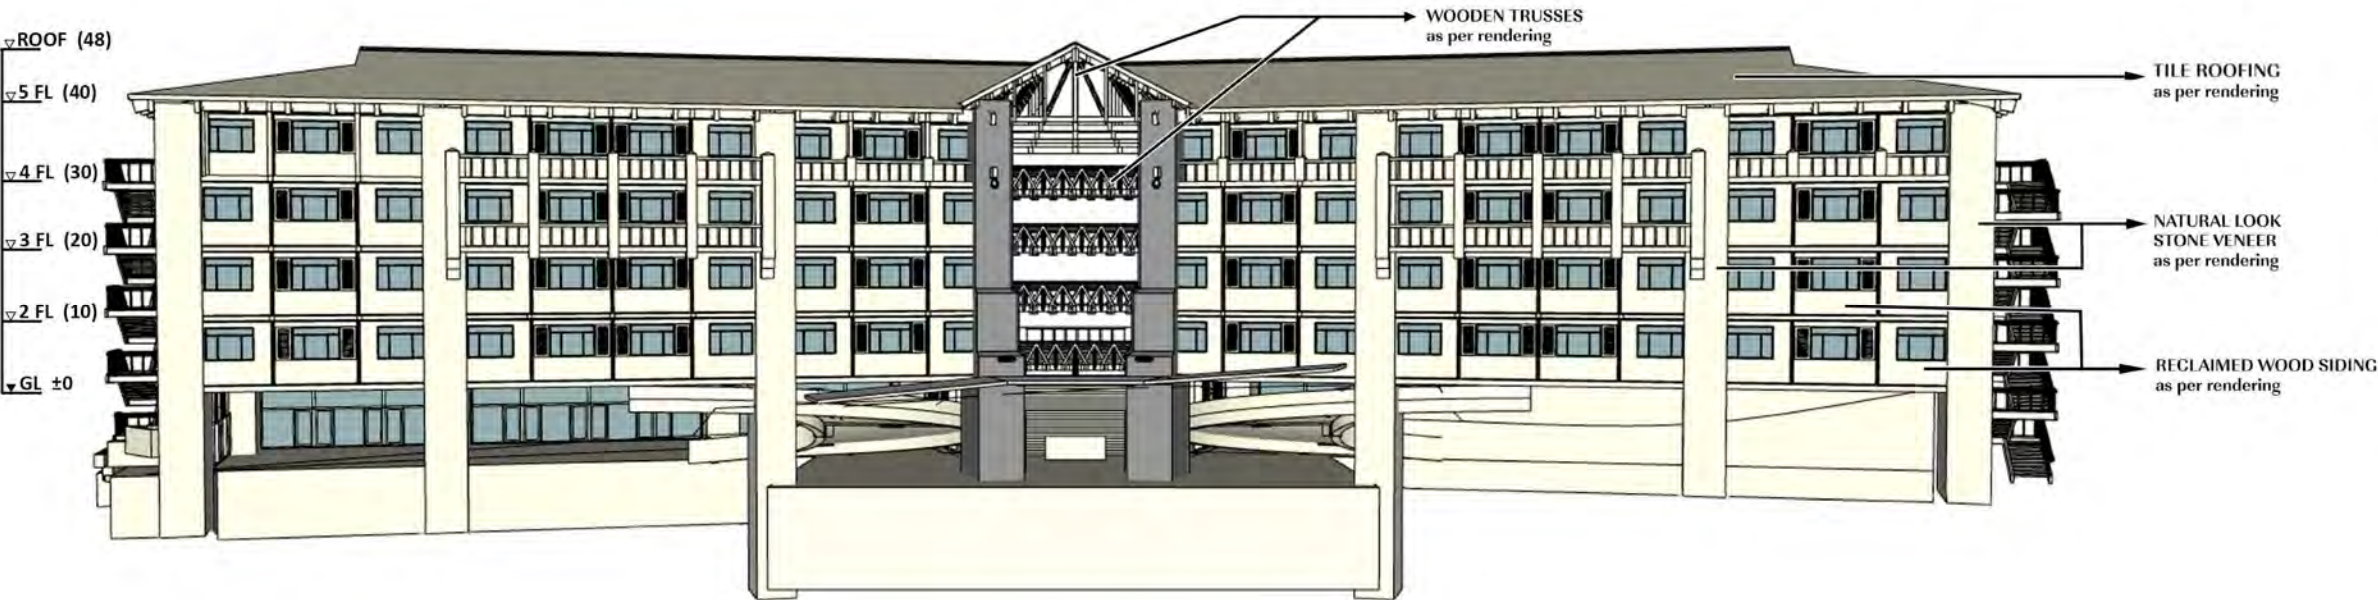

Rear Elevation - Hotel West Wing

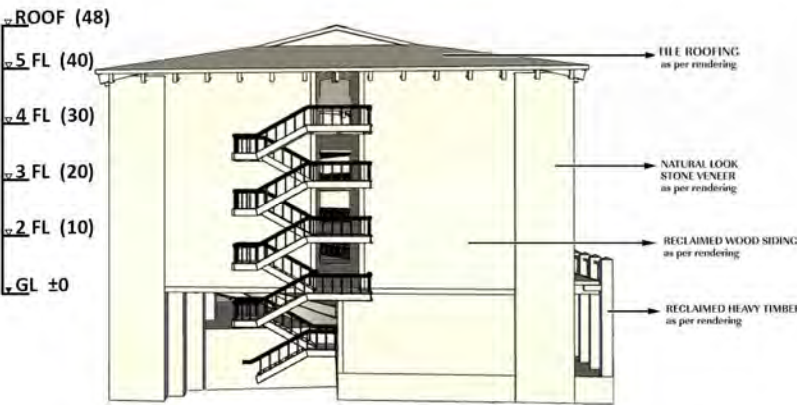

South Elevation - Hotel West Wing

HOTEL WEST WING ELEVATION

1

08/30/22








10/26

HRGA

2277 Fair Oaks Boulevard, Studio 220  
Sacramento, California 95825  
916.993.4800 | www.hrgarchitects.com

THE VILLAGE CENTER HOSPITALITY LODGING MUSEUM  
THE TOWN AND COUNTRY VILLAGE, EL DORADO  
EL DORADO HILLS, CALIFORNIA

4

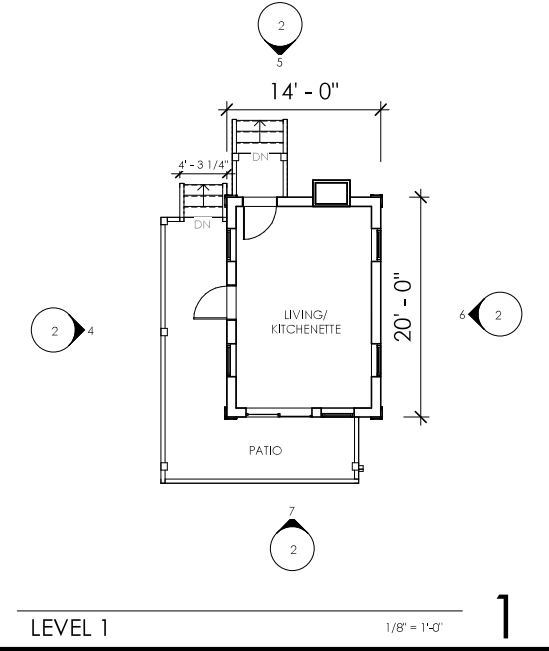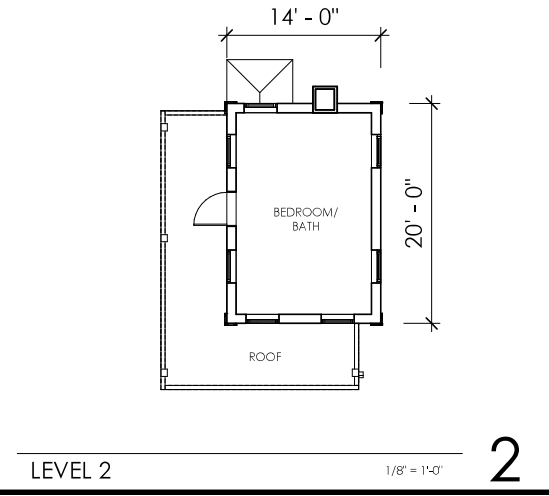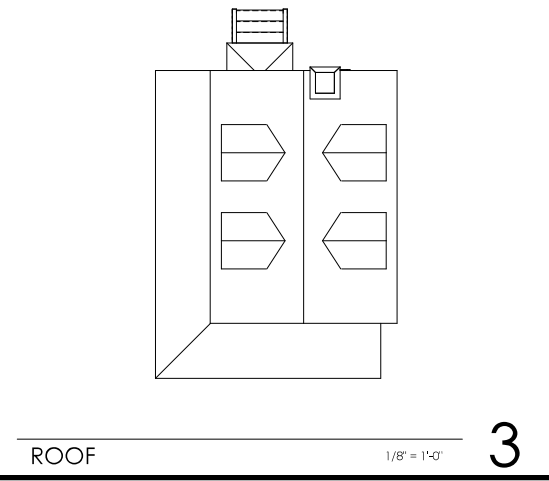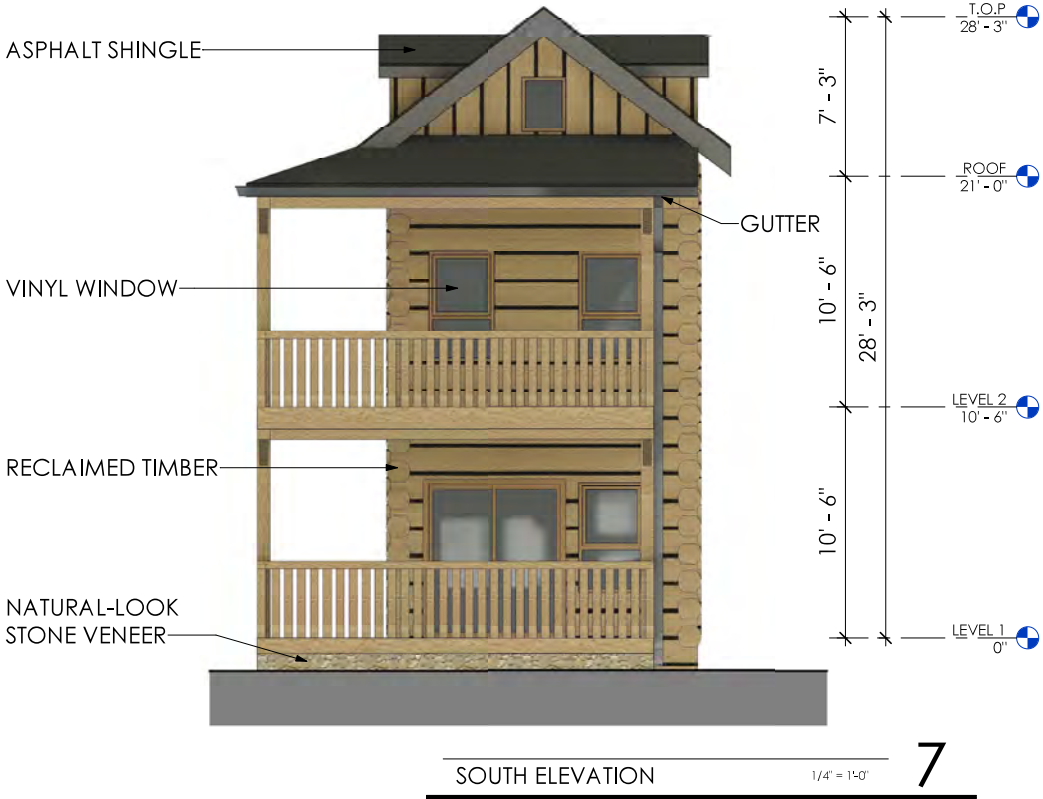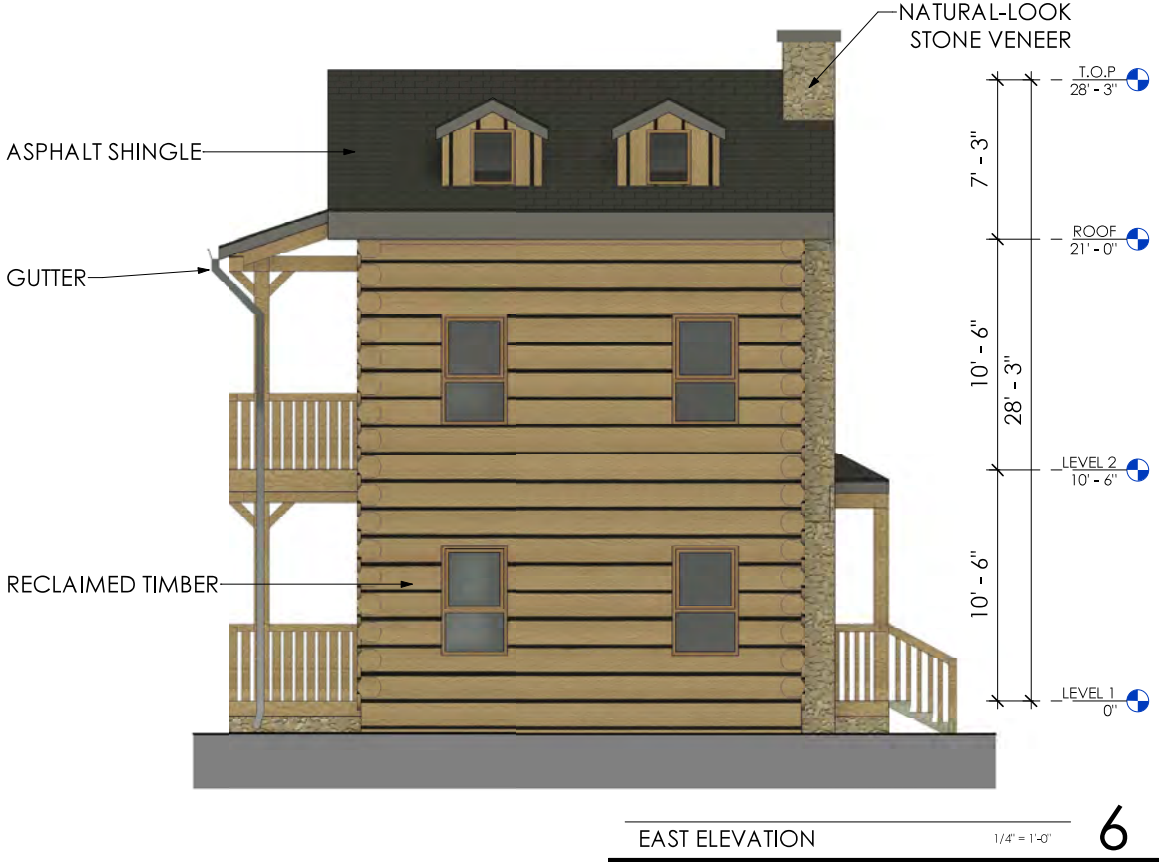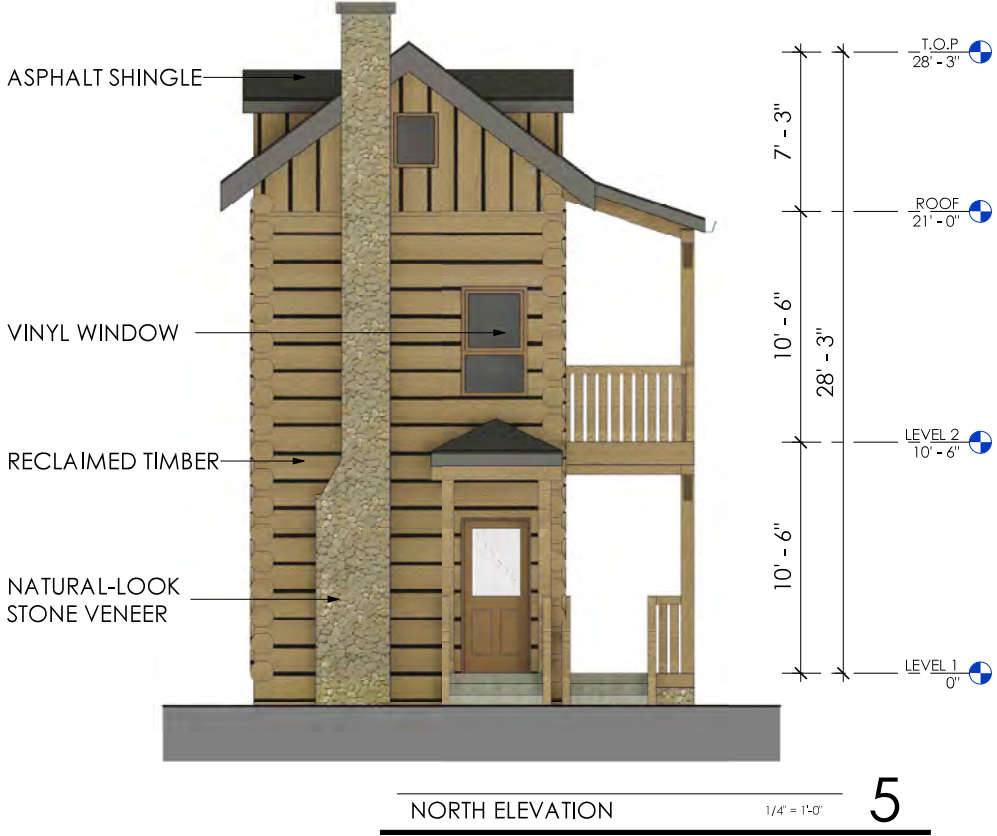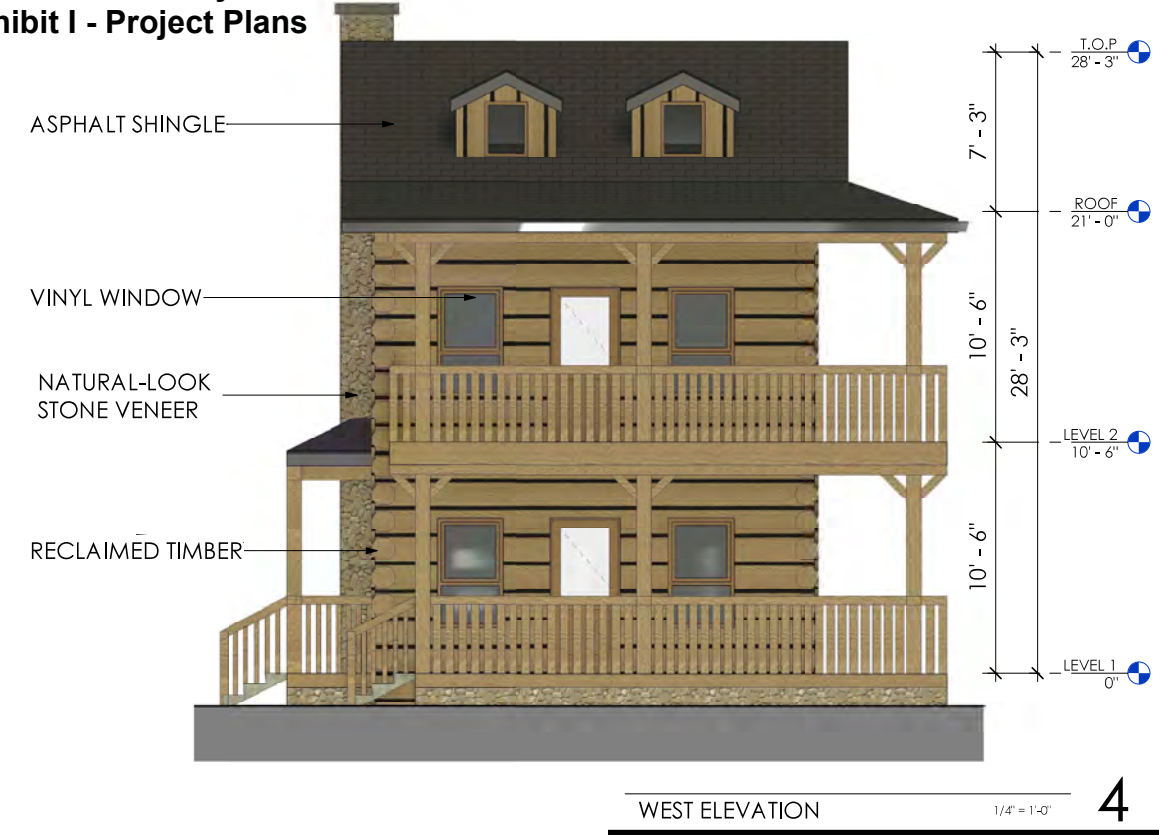

08/30/22

HRGA

2277 Fair Oaks Boulevard, Studio 220  
Sacramento, California 95825  
916 993-4800 | www.hrgarchitects.com

RESIDENTIAL COTTAGES  
THE TOWN AND COUNTRY VILLAGE, EL DORADO  
EL DORADO HILLS, CALIFORNIA

2

TOWN &  
COUNTRY  
VILLAGE  
EL DORADO

MOHANNA  
— DEVELOPMENT CO.

PANFINO  
General Partnership



cta  
Engineering & Surveying

YOUNGDAHL  
CONSULTING GROUP, INC.  
ESTABLISHED 1984

HRGA  
ARCHITECT

FUHRMAN LEAMY  
LAND GROUP  
DESIGN • SERVICE • SOLUTIONS

DRAWING TITLE:  
Conceptual 3-D  
Model

DATE:  
Sept. 21, 2022

SHEET NUMBER:  
Building Elevation



TOWN &  
COUNTRY  
VILLAGE  
EL DORADO

MOHANNA  
—DEVELOPMENT CO.

PANFINO  
General Partnership



HRGA  
ARCHITECT



DRAWING TITLE:  
Perspective View  
Hospitality Lodging

DATE:  
Sept. 21, 2022

SHEET NUMBER:  
Building Elevation

**TOWN &  
COUNTRY  
VILLAGE**  
EL DORADO

**MOHANNA**  
— DEVELOPMENT CO.

**PANFINO**  
General Partnership



**HRGA**  
ARCHITECT



DRAWING TITLE:  
**View North  
Hotel West**

DATE:  
**Sept. 21, 2022**

SHEET NUMBER:  
**Building Elevation**





**TOWN &  
COUNTRY  
VILLAGE**  
EL DORADO

**MOHANNA**  
— DEVELOPMENT CO.

**PANFINO**  
General Partnership

  
TORRENCE PLANNING

  
Engineering & Surveying

  
YOUNGDAHL  
CONSULTING GROUP, INC.  
ESTABLISHED 1984

**HRGA**  
ARCHITECT

  
FUHRMAN LEAMY  
LAND GROUP  
DESIGN • SERVICE • SOLUTIONS

DRAWING TITLE:  
**View North  
Towards Oak Grove**

DATE:  
**Sept. 21, 2022**

SHEET NUMBER:  
**Building Elevation**

View north towards the "Oak Grove" between hotel west and civic center

GPA22-0003 / SP-R21-0002 / PD21-0005 / Z21-0013 / TM22-0005 / CUP23-0008  
Town and Country El Dorado Hills  
Exhibit I - Project Plans











PROPOSED MATERIALS



NATURAL-LOOK  
STONE VENEER



RECLAIMED WOOD SIDING



RECLAIMED HEAVY TIMBER



ASPHALT SHINGLE



LOG SIDING



TEMPERED GLASS

---

TOWN & COUNTRY VILLAGE, EL DORADO  
EL DORADO HILLS, CALIFORNIA

---

TOWN & COUNTRY VILLAGE EL DORADO

OVERALL SITE PLAN  
EL DORADO COUNTY, CALIFORNIA  
SCALE: 1"=100'  
MARCH, 2024

APPLICANT

JOSH PANE  
1123 J STREET, 3RD FLOOR  
SACRAMENTO, CA 95814

OWNER

MOHAMMAD MOHANNA  
CAP FUNDING  
1025 9th STREET, SUITE 205  
SACRAMENTO, CA 95814

ENGINEER

ctaEngineering & Surveying

Civil Engineering ■ Land Surveying ■ Land Planning

3233 Monier Circle, Rancho Cordova, CA 95742  
T (916) 638-0919 ■ F (916) 638-2479 ■ www.ctaeng.net

| PROPOSED BUILDINGS | GROSS SQUARE FOOTAGE (FOOTPRINT) |
|--------------------|----------------------------------|
| HOTELS             | 16,000                           |
| EVENT CENTER       | 7,000                            |
| COTTAGES           | 280                              |
| CLUBHOUSES         | 600                              |

LEGEND

PROJECT BOUNDARY

(E) LOT BOUNDARY

(E) RIGHT OF WAY

(E) EASEMENT

(E) EDGE OF PAVEMENT

(E) FENCE

GRASS PAVERS

LANDSCAPE PAVERS

FIRE DEPARTMENT PATH OF TRAVEL

TURNING RADII


INSIDE RADIUS=35'

OUTSIDE RADIUS=55'


FIRE HYDRANT

GPA22-0003 / SP-R21-0002 / PD21-0005 / Z21-0013 / TM22-0005 / CUP23-0008  
Town and Country El Dorado Hills  
Exhibit I - Project Plans

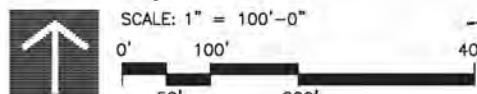

[illegible]

## Exhibit I - Project Plans

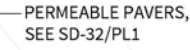

NOTE: FOR PRELIMINARY LANDSCAPE NOTES SEE SHEET PL4.

- SHRUBS 305,905 SF
- TREES 5,440 SF







- PRELIMINARY LANDSCAPING PLANTING NOTES**
1. ALL PLANTING AREAS SHALL BE IRRIGATED WITH AN AUTOMATIC IRRIGATION SYSTEM THAT WILL BE COMPLIANT WITH THE STATE OF CALIFORNIA AND COUNTY CODE WATER EFFICIENT LANDSCAPE REQUIREMENTS.
  2. ALL PROPOSED WATER FEATURES ARE RECIRCULATING AND SHALL USE NON POTABLE WATER WHEN AND WHERE AVAILABLE.
  3. ALL PROPOSED WATER FEATURES SHALL BE INCLUDED IN THE COUNTY MAXIMUM WATER EFFICIENT LANDSCAPE ORDINANCE CALCULATIONS.
  4. PROVIDE TREE PRESERVATION AND MITIGATION PLAN FOR ALL EXISTING OAK TREES PER COUNTY ORDINANCE.
  5. ALL SIGNS PROPOSED SHALL BE IN CONFORMANCE WITH COUNTY SIGN ORDINANCE.
  6. PROVIDE FOR 50% SHADE OF PARKING AREAS AFTER 15 YEARS.
  7. PROVIDE COMPLIANCE WITH COUNTY LANDSCAPE DEVELOPMENT GUIDELINES.
  8. PROVIDE SIGHT CLEARANCES AT INTERSECTIONS PER COUNTY LANDSCAPE DEVELOPMENT GUIDELINES.
  9. PROVIDE ROOT BARRIERS FOR ALL TREES WHERE TREES ARE PLACED WITHIN 8' OF PAVING, CURBS, AND WALLS.
  10. PROVIDE MINIMUM 15 GALLON FOR ALL NEW PROPOSED TREES, 1 GALLON MINIMUM FOR SHRUBS, AND 4" POT FOR GROUND COVERS.
  11. FULL LANDSCAPE AND IRRIGATION PLANS WILL BE REQUIRED FOR REVIEW AND APPROVAL. APPROVAL OF LANDSCAPE CORRIDOR LANDSCAPE SHOULD OCCUR PRIOR TO CONSTRUCTION OF FRONTAGE IMPROVEMENTS IN ORDER TO ASSURE THAT THE LANDSCAPE CAN BE INSTALLED, CERTIFIED, AND ACCEPTED BY THE COUNTY AS PART OF THE IMPROVEMENTS.
  12. PROVIDE 44"0" MINIMUM CLEARANCE OF ALL UNDER-STORY (TURF, SHRUBS, AND GROUNDCOVER), PLANTINGS FROM THE TRUNK OF ALL TREES.
  13. CPTED - PLANT SPECIES THAT ALLOW CRIME PREVENTION THROUGH ENVIRONMENTAL DESIGN STRATEGIES TO BE IMPLEMENTED SHALL BE USED IN THE LANDSCAPE DESIGN. SPECIES SHALL BE SELECTED AND INTEGRATED INTO THE DESIGN TO MAINTAIN VISIBILITY OF ALL AREAS OF THE SITE AND DISCOURAGE USE OF AND ACCESS TO POTENTIAL PROBLEM AREAS. PLANT SPECIES FOR THESE AREAS SHALL INCLUDE SHRUBS AND GROUND COVERS THAT ALLOW VISIBILITY AND DO NOT CREATE PLACES FOR HIDING, EITHER BY THEIR SIZE OR FOLIAGE DENSITY, OR THOSE THAT HAVE THORNS, PRICKLY FOLIAGE, OR OTHERWISE DETER LOITERING AND DISCOURAGE USE OF AND ACCESS TO AREAS OF LANDSCAPE THAT ARE UNINTENDED TO BE USED OR ACCESSED.
  14. ALL LANDSCAPED AREAS SHALL BE MAINTAINED TO PROFESSIONAL MAINTENANCE STANDARDS.

**SHADE STUDY CALCULATIONS**  
County of El Dorado

|                                      |           |
|--------------------------------------|-----------|
| PROJECT: TOWN AND COUNTRY - COTTAGES | 9.25.2022 |
| TOTAL STALLS AND BACKUP AREA:        | 47,370    |
| COVERED STALLS:                      | 0         |
| TOTAL SURFACED AREA:                 | 47,370    |
| TOTAL SHADE REQUIRED: 50%            | 23,685    |
| TOTAL SHADE PROVIDED:                | 28,354    |


| SYMBOL                           | QTY. FULL | QTY. 3/4 | QTY. 1/2 | QTY. 1/4 | SUBTOTAL SQ. | TOTAL SQ. FT. |
|----------------------------------|-----------|----------|----------|----------|--------------|---------------|
| 35' DIA TREES LEGEND             | 962       | 722      | 481      | 240      |              |               |
| Acer rubrum                      | 1         | 5        | 19       | 23       | X            | 19,231        |
| Cedrus deodora                   |           |          |          |          |              | TOTAL         |
| Existing Oaks                    |           |          |          |          |              | 19,231        |
| Fraxinus velutina                |           |          |          |          |              |               |
| Pinus eldarica                   |           |          |          |          |              |               |
| Platanus racemosa                |           |          |          |          |              |               |
| Quercus suber                    |           |          |          |          |              |               |
| Quercus wislizenii               |           |          |          |          |              |               |
| Ulmus parvifolia                 |           |          |          |          |              |               |
| Ulmus wilsoniana                 |           |          |          |          |              |               |
| 30' DIA TREES LEGEND             | 706       | 530      | 354      | 177      |              |               |
| Acer buergerianum                | 0         | 0        | 0        | 0        | X            | 0             |
| Pinus halepensis                 |           |          |          |          |              | TOTAL         |
| 25' DIA TREES LEGEND             | 491       | 368      | 246      | 123      |              |               |
| Ginkgo biloba 'Princeton Sentry' | 5         | 3        | 4        | 20       | X            | 7,003         |
|                                  |           |          |          |          |              | TOTAL         |
| 20' DIA TREES LEGEND             | 314       | 236      | 157      | 79       |              |               |
| Cercis canadensis                | 0         | 0        | 13       | 1        | X            | 2,120         |
| Lagerstroemia indica x fauriei   |           |          |          |          |              | TOTAL         |
| Prunus x yedoensis               |           |          |          |          |              | 2,120         |
| TOTAL                            |           |          |          |          |              | 28,354        |

**SHADE STUDY CALCULATIONS**  
County of El Dorado

|                                             |           |
|---------------------------------------------|-----------|
| PROJECT: TOWN AND COUNTRY - CIVIC AND HOTEL | 5.02.2023 |
| TOTAL STALLS AND BACKUP AREA:               | 148,732   |
| COVERED STALLS:                             | 0         |
| TOTAL SURFACED AREA:                        | 148,732   |
| TOTAL SHADE REQUIRED: 50%                   | 74,366    |
| TOTAL SHADE PROVIDED:                       | 84,634    |

| SYMBOL                            | QTY. FULL | QTY. 3/4 | QTY. 1/2 | QTY. 1/4 | SUBTOTAL SQ. | TOTAL SQ. FT. |
|-----------------------------------|-----------|----------|----------|----------|--------------|---------------|
| 35' DIA TREES LEGEND              | 962       | 722      | 481      | 240      |              |               |
| Acer macrophyllum                 | 14        | 14       | 16       | 1        | X            | 31,512        |
| Acer rubrum                       |           |          |          |          |              | TOTAL         |
| Cedrus deodora                    |           |          |          |          |              | 31,512        |
| Existing Oaks                     |           |          |          |          |              |               |
| Fraxinus velutina                 |           |          |          |          |              |               |
| Pinus eldarica                    |           |          |          |          |              |               |
| Platanus racemosa                 |           |          |          |          |              |               |
| Populus fremontii 'Nevada'        |           |          |          |          |              |               |
| Quercus agrifolia                 |           |          |          |          |              |               |
| Quercus chrysolepis               |           |          |          |          |              |               |
| Quercus kelloggii                 |           |          |          |          |              |               |
| Quercus lobata                    |           |          |          |          |              |               |
| Quercus suber                     |           |          |          |          |              |               |
| Quercus wislizenii                |           |          |          |          |              |               |
| Ulmus parvifolia                  |           |          |          |          |              |               |
| Ulmus wilsoniana                  |           |          |          |          |              |               |
| 30' DIA TREES LEGEND              | 706       | 530      | 354      | 177      |              |               |
| Cedrus atlantica 'Glaucu Pendula' | 27        | 11       | 28       | 3        | X            | 35,335        |
| Cedrus deodora                    |           |          |          |          |              | TOTAL         |
| Pinus eldarica                    |           |          |          |          |              | 35,335        |
| Pinus halepensis                  |           |          |          |          |              |               |
| 25' DIA TREES LEGEND              | 491       | 368      | 246      | 123      |              |               |
| Acer buergerianum                 | 3         | 14       | 12       | 1        | X            | 9,700         |
| Cornus nuttallii                  |           |          |          |          |              | TOTAL         |
| Ginkgo biloba 'Princeton Sentry'  |           |          |          |          |              | 9,700         |
| Pinus halepensis                  |           |          |          |          |              |               |
| Prunus caroliniana                |           |          |          |          |              |               |
| Umbellularia californica          |           |          |          |          |              |               |
| 20' DIA TREES LEGEND              | 314       | 236      | 157      | 79       |              |               |
| Cercis canadensis                 | 13        | 2        | 22       | 1        | X            | 8,087         |
| Lagerstroemia indica x fauriei    |           |          |          |          |              | TOTAL         |
| Prunus virginiana 'Canada Red'    |           |          |          |          |              | 8,087         |
| Prunus x yedoensis                |           |          |          |          |              |               |
| TOTAL                             |           |          |          |          |              | 84,634        |

GPA22-0003 / SP-R21-0002 / PD21-0005 / Z21-0013 / TM22-0005 / CUP23-0008  
Town and Country El Dorado Hills  
Exhibit I - Project Plans

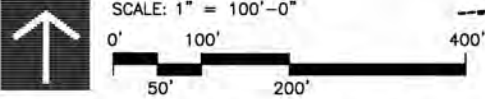


**TOWN AND COUNTRY VILLAGE, EL DORADO**  
El Dorado County, California

**PRELIMINARY LANDSCAPE PARKING LOT SHADING**  
Civic | Hotel | Cottages




GPA22-0003 / SP-R21-0002 / PD21-0005 / Z21-0013 / TM22-0005 / CUP23-0008  
Town and Country El Dorado Hills  
Exhibit I - Project Plans

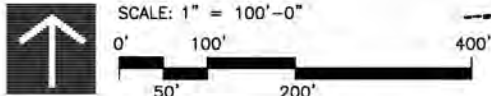

TOWN AND COUNTRY VILLAGE, EL DORADO  
El Dorado County, California

PRELIMINARY SITE SIGN PROGRAM  
Civic | Hotel | Cottages

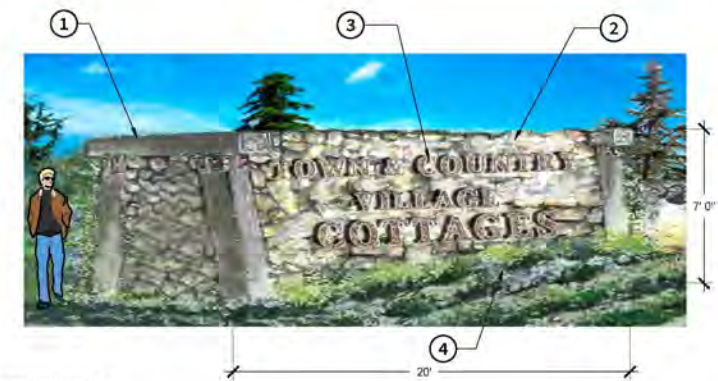

- 1 HEAVY WOOD TIMBER FRAME
- 2 FIELDSTONE DRY STACKED STONE WALL
- 3 SIGN AREA 21 SF, 14" HGT X 1 1/2" THICK, X 18'0" IN LENGTH RAISED, ALUMINUM, POWDER COATED LETTERS, PINNED TO WALL
- 4 UPLIGHTED LETTERS

D COTTAGES MONUMENT SIGN  
1/4" = 1'-0"

C-22049-19



B CIVIC | HOTEL MAIN ENTRY  
1/4" = 1'-0"

C-22049-22



C CIVIC | HOTEL SIGN  
1/4" = 1'-0"

C-22049-18



- 1 NATURAL STONE WATER FEATURE WITH FALLS AND RECIRCULATING POND
- 2 FIELDSTONE DRY STACKED STONE WALL
- 3 SIGN AREA 75.6 SF, 26" HGT X 3' THICK X 35' LENGTH, RAISED, ALUMINUM, POWDER COATED LETTERS, PINNED TO WALL
- 4 UPLIGHTED LETTERS

A MAIN PROJECT MONUMENT SIGN  
1/4" = 1'-0"

C-22049-20

SITE FURNISHINGS SCHEDULE

| SYMBOL | DESCRIPTION                                                                                            | DETAIL |
|--------|---|--------|
| S-101  | PROJECT MONUMENT SIGN 9' X 40' EALL WITH 24" HGT LETTERS WITH WATER FEATURE. TYPICAL OF (1) LOCATION.  | A/PL5  |
| S-102  | HOTEL AND CIVIC CENTER ENTRY SIGNAGE, 7' X 20' WITH 14" TO 18" HGT. LETTERS. TYPICAL OF (2) LOCATIONS. | B/PL5  |
| S-103  | HOTEL AND CIVIC CENTER ENTRY SIGNAGE, 7' X 20' WITH 14" TO 18" HGT. LETTERS. TYPICAL OF (3) LOCATIONS. | C/PL5  |
| S-104  | COTTAGES ENTRY SIGNAGE, 7' X 20' WITH 14" TO 18" HGT LETTERS, TYPICAL OF (3) LOCATIONS.                | D/PL5  |

SHEET




PL5


DATE: 3.19.2024  
PROJECT: MHM.22049




**A MAIN PROJECT MONUMENT SIGN**  
1/4" = 1'-0" C-22049-20

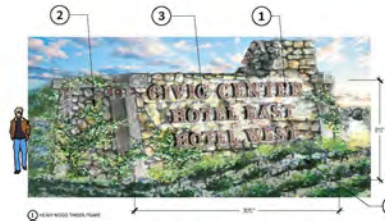


**B CIVIC | HOTEL MAIN ENTRY**  
1/4" = 1'-0" C-22049-22

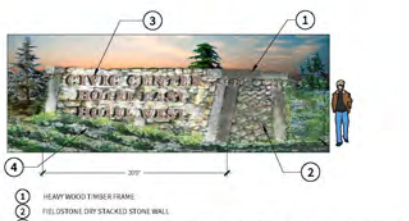

**C CIVIC | HOTEL SIGN**  
1/4" = 1'-0" C-22049-18

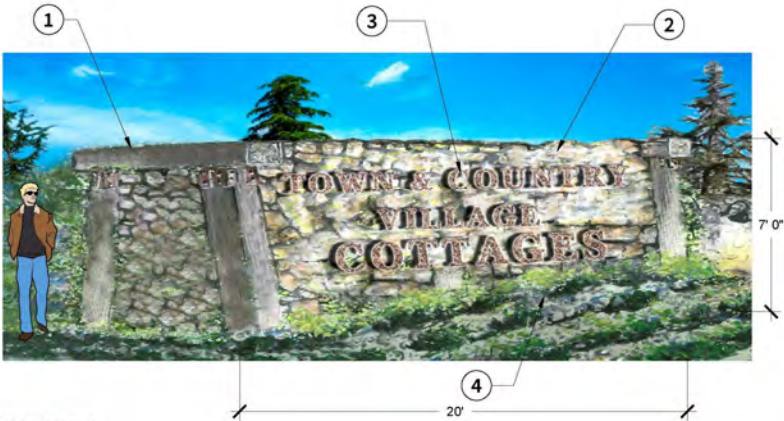

**D COTTAGES MONUMENT SIGN**  
1/4" = 1'-0" C-22049-19

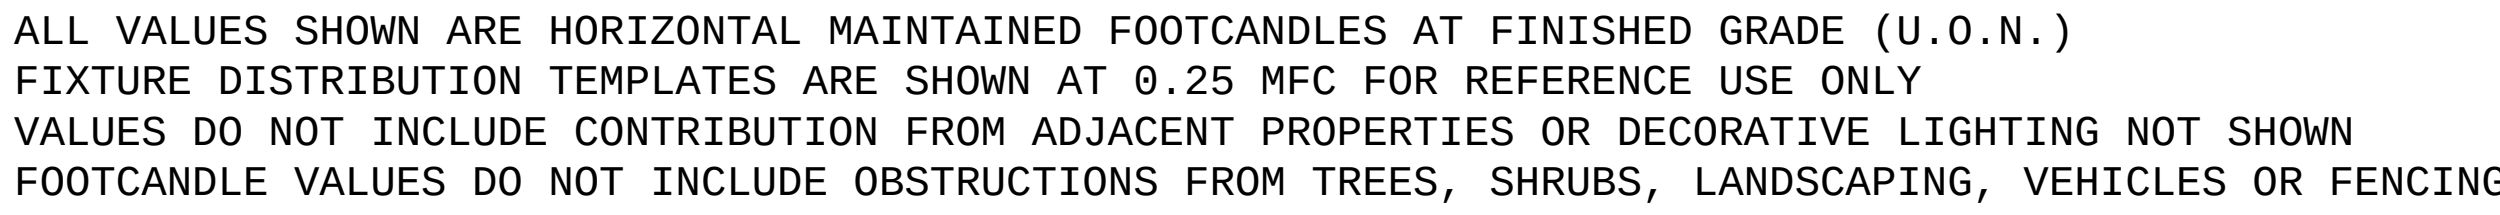

# THE VILLAGE CENTER HOSPITALITY LODGING MUSEUM - EL DORADO HILLS - LED SITE LIGHTING PHOTOMETRIC PLAN


**GPA22-0003 / SP-R21-0002 / PD21-0005 / Z21-0013 / TM22-0005 / CUP23-0008**

# Town and Country El Dorado Hills

## Exhibit I - Project Plans

Scale: 1 inch= 40 Ft.

DRAWING TITLE: EL DORADO HILLS - HOTEL  
LED SITE LIGHTING PHOTOMETRIC PLAN

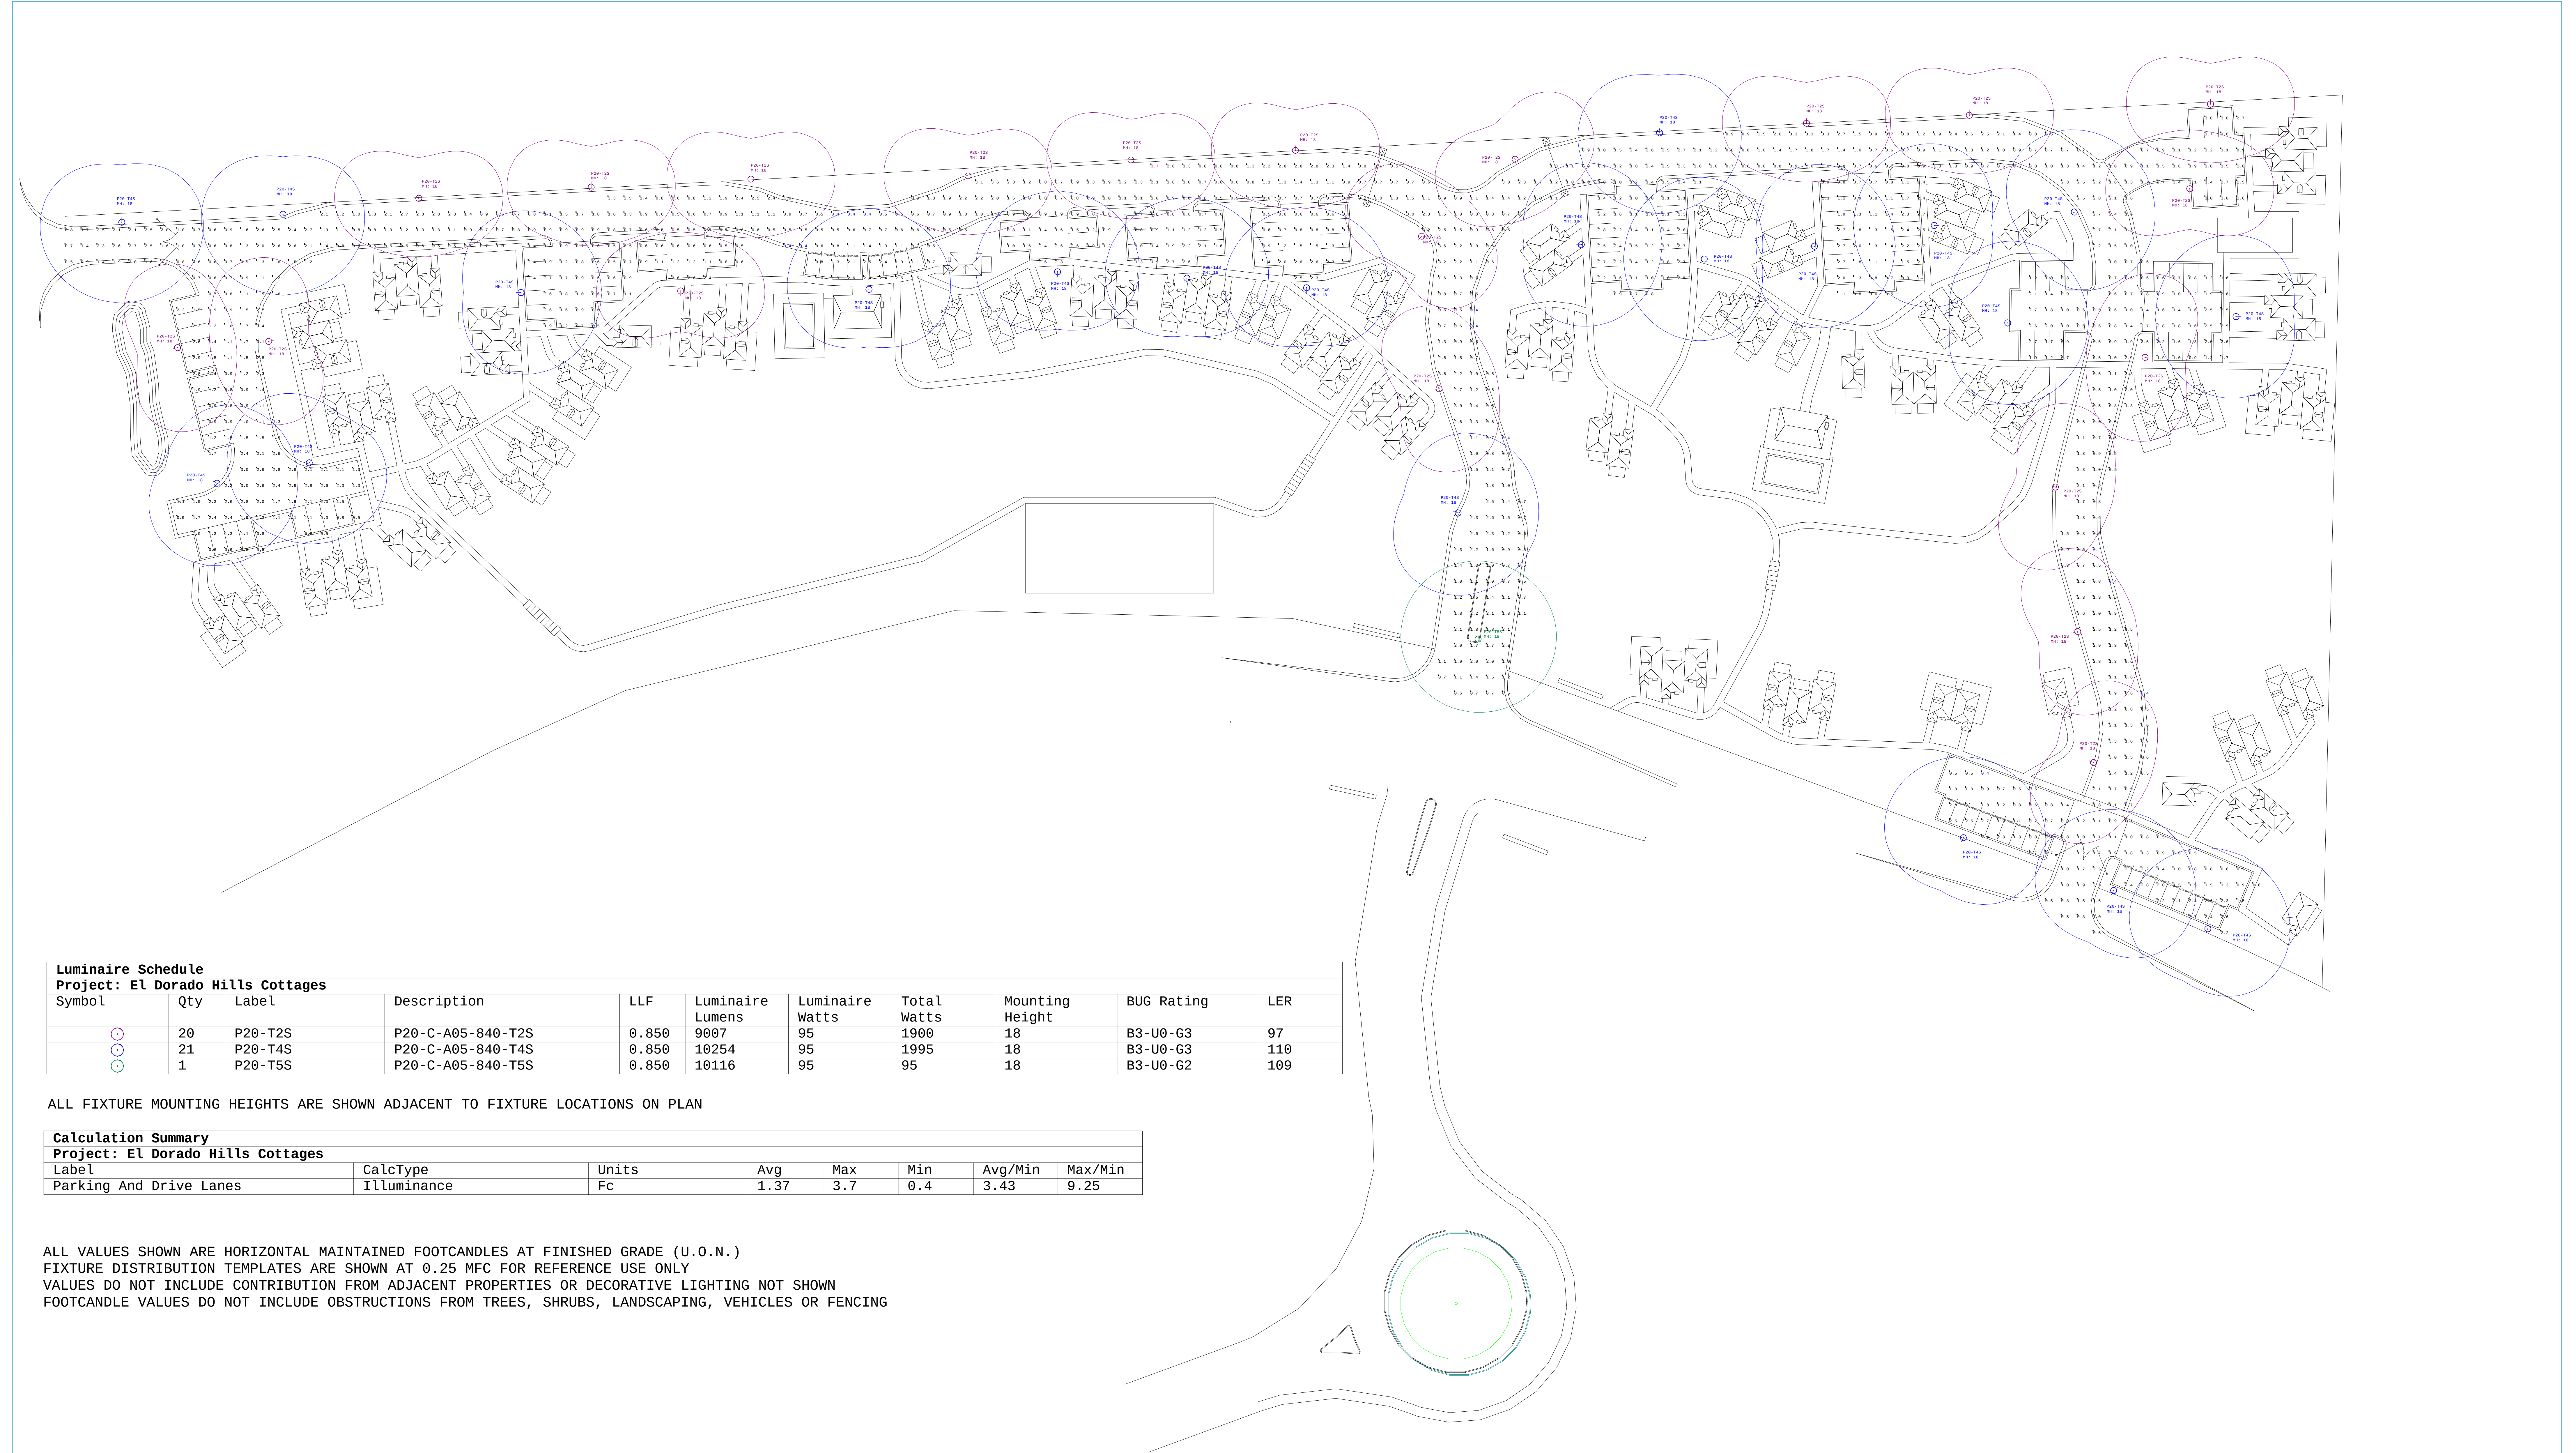

| Luminaire Schedule                |     |         |                   |       |                  |                 |             |                 |            |     |
|-----------------------------------|-----|---------|-------------------|-------|------------------|-----------------|-------------|-----------------|------------|-----|
| Project: El Dorado Hills Cottages |     |         |                   |       |                  |                 |             |                 |            |     |
| Symbol                            | Qty | Label   | Description       | LLF   | Luminaire Lumens | Luminaire Watts | Total Watts | Mounting Height | BUG Rating | LER |
|                                   | 20  | P20-T2S | P20-C-A05-840-T2S | 0.850 | 9007             | 95              | 1900        | 18              | B3-U0-G3   | 97  |
|                                   | 21  | P20-T4S | P20-C-A05-840-T4S | 0.850 | 10254            | 95              | 1995        | 18              | B3-U0-G3   | 110 |
|                                   | 1   | P20-T5S | P20-C-A05-840-T5S | 0.850 | 10116            | 95              | 95          | 18              | B3-U0-G2   | 109 |

ALL FIXTURE MOUNTING HEIGHTS ARE SHOWN ADJACENT TO FIXTURE LOCATIONS ON PLAN

| Calculation Summary               |             |       |      |     |     |         |         |  |
|-----------------------------------|-------------|-------|------|-----|-----|---------|---------|--|
| Project: El Dorado Hills Cottages |             |       |      |     |     |         |         |  |
| Label                             | CalcType    | Units | Avg  | Max | Min | Avg/Min | Max/Min |  |
| Parking And Drive Lanes           | Illuminance | Fc    | 1.37 | 3.7 | 0.4 | 3.43    | 9.25    |  |

ALL VALUES SHOWN ARE HORIZONTAL MAINTAINED FOOTCANDLES AT FINISHED GRADE (U.O.N.)  
FIXTURE DISTRIBUTION TEMPLATES ARE SHOWN AT 0.25 MFC FOR REFERENCE USE ONLY  
VALUES DO NOT INCLUDE CONTRIBUTION FROM ADJACENT PROPERTIES OR DECORATIVE LIGHTING NOT SHOWN  
FOOTCANDLE VALUES DO NOT INCLUDE OBSTRUCTIONS FROM TREES, SHRUBS, LANDSCAPING, VEHICLES OR FENCING

# EL DORADO HILLS COTTAGES - LED SITE LIGHTING PLAN - GARDCO PUREFORM ROUND SERIES

GPA22-0003 / SP-R21-0002 / PD21-0005 / Z21-0013 / TM22-0005 / CUP23-0008  
Town and Country El Dorado Hills  
Exhibit I - Project Plans

Scale: 1 inch= 35 Ft.

|          |                                              |     |           |                                         |   |                                    |                         |                           |                                                                                 |
|----------|----------------------------------------------|-----|-----------|-----------------------------------------|---|------------------------------------|-------------------------|---------------------------|---------------------------------------------------------------------------------|
| ...      | ...                                          | ... | ...       | <br>LIAS - LIGHTING APPLICATION SUPPORT | <small>The calculations set forth herein are based on project specifications provided to Signify / Philips. Actual or assumed values may differ from forecasted results due to differences in calculation methods, testing procedures, component tolerances, component performance, measurement techniques and varying field conditions such as, but not limited to, time of day, temperature, atmospheric/transmittance conditions and observer or unmodeled lamp burn-in procedures. Further, room dimensions, partitions, furniture, underfootings elements within the space may significantly affect calculations. Verification of the calculations herein, including design acceptability, and compliance with applicable lighting codes is not the responsibility of Signify / Philips, and shall be the responsibility of the architect, owner or owner's representative, as applicable. Please refer to luminaire schedule for light loss factor (LLF) details used in the calculations.</small> | DRAWN BY: DA                       | DATE: 9-1-2022          | DWG NUMBER: 88060-03485   | DRAWING TITLE: EL DORADO HILLS - COTTAGES<br>LED SITE LIGHTING PHOTOMETRIC PLAN |
| R2       | NEW BACKGROUND ADDED                         | RH  | 3-25-2024 |                                         |   | SIGNIFY CONTACT: PETER CONTOIS     | SALES AGENT : ...       |                           |                                                                                 |
| R1       | REVISED FIXTURE LOCATIONS PER NEW BACKGROUND | DA  | 9-1-2023  |                                         |   | SIGNIFY GROUP: KEY ACCOUNTS - WEST | DRAWING SCALE: AS NOTED | SALES FORCE ID: 040077215 |                                                                                 |
| REVISION | DESCRIPTION                                  | BY  | DATE      |                                         |   |                                    |                         |                           |                                                                                 |