Program Area Legend

- Administration & Staff Support
- Circulation
- Day Room
- Housing
- Medical & Mental Health
- Program
- Utlity
- Visiting




1 Second Floor New Facility
1" = 20'-0"
**@ Existing Admin Level**

Program Area Legend

- Circulation
- Day Room
- Housing
- Program
- Rec
- Utlity

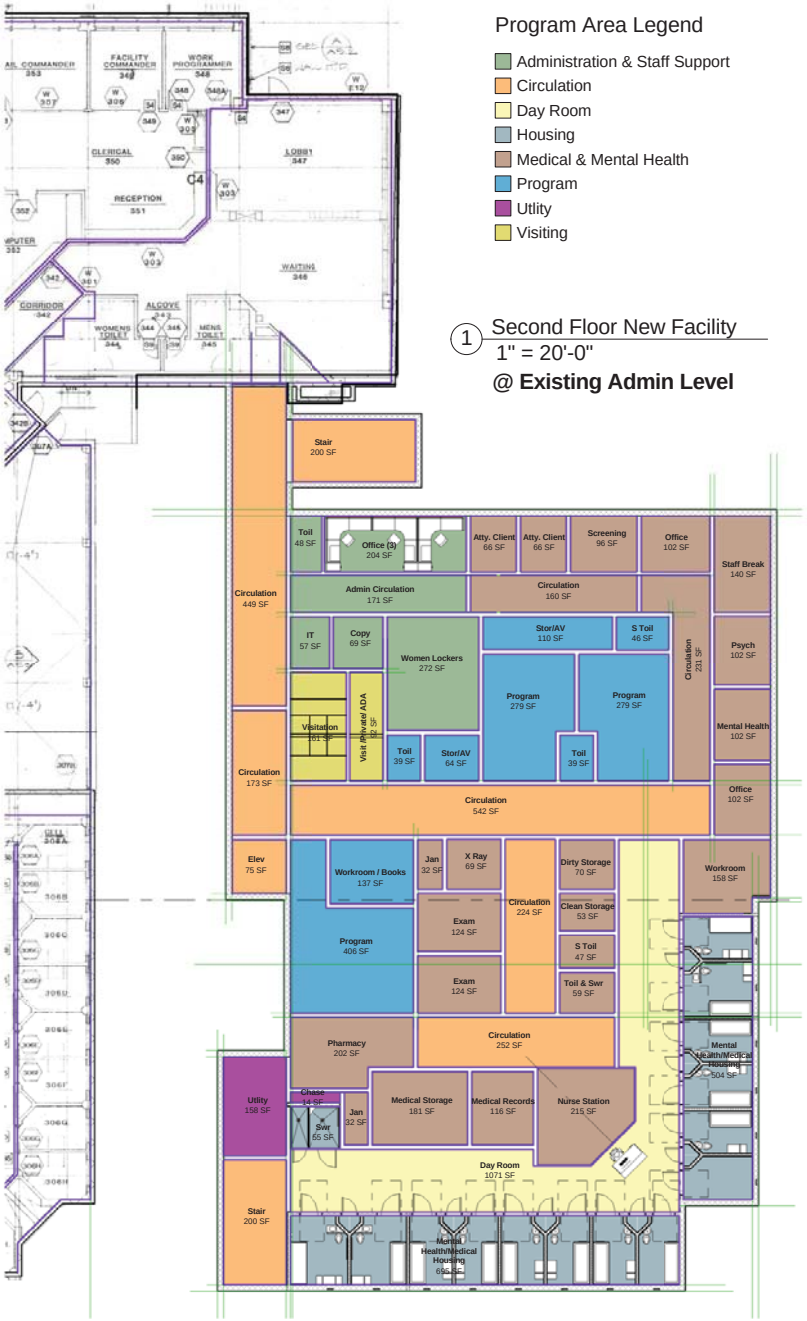


2 Ground Floor New Facility
1" = 20'-0"
**2' Below Existing Intake Sally Port Level**

Sheet No. **A0.3**
Plan Studies

# El Dorado County Main Jail Expansion Studies - SB 844

county of El Dorado

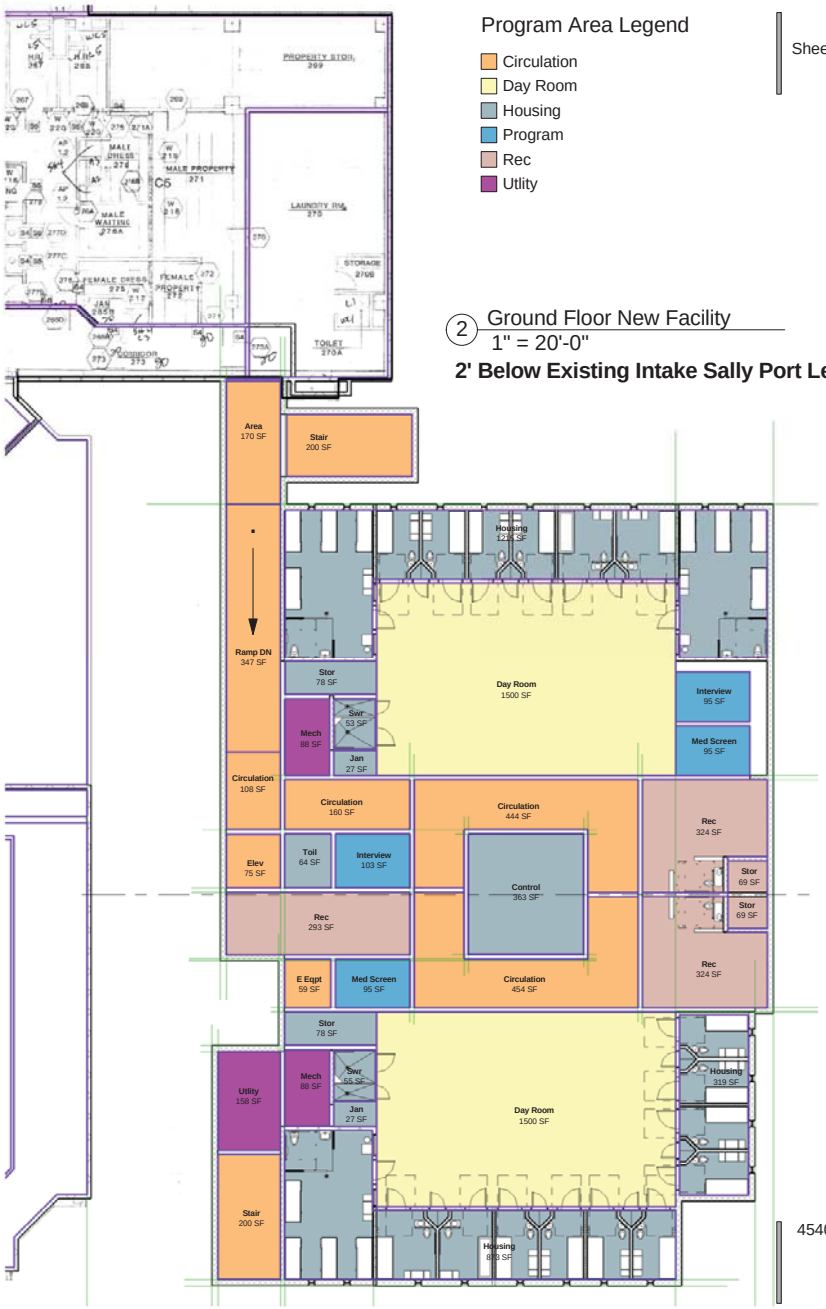11.21.16


4540 Duckhorn Drive, Suite 300
Sacramento, CA 95834
TEL 916-575-8888
FAX 916-575-8887


VANIR