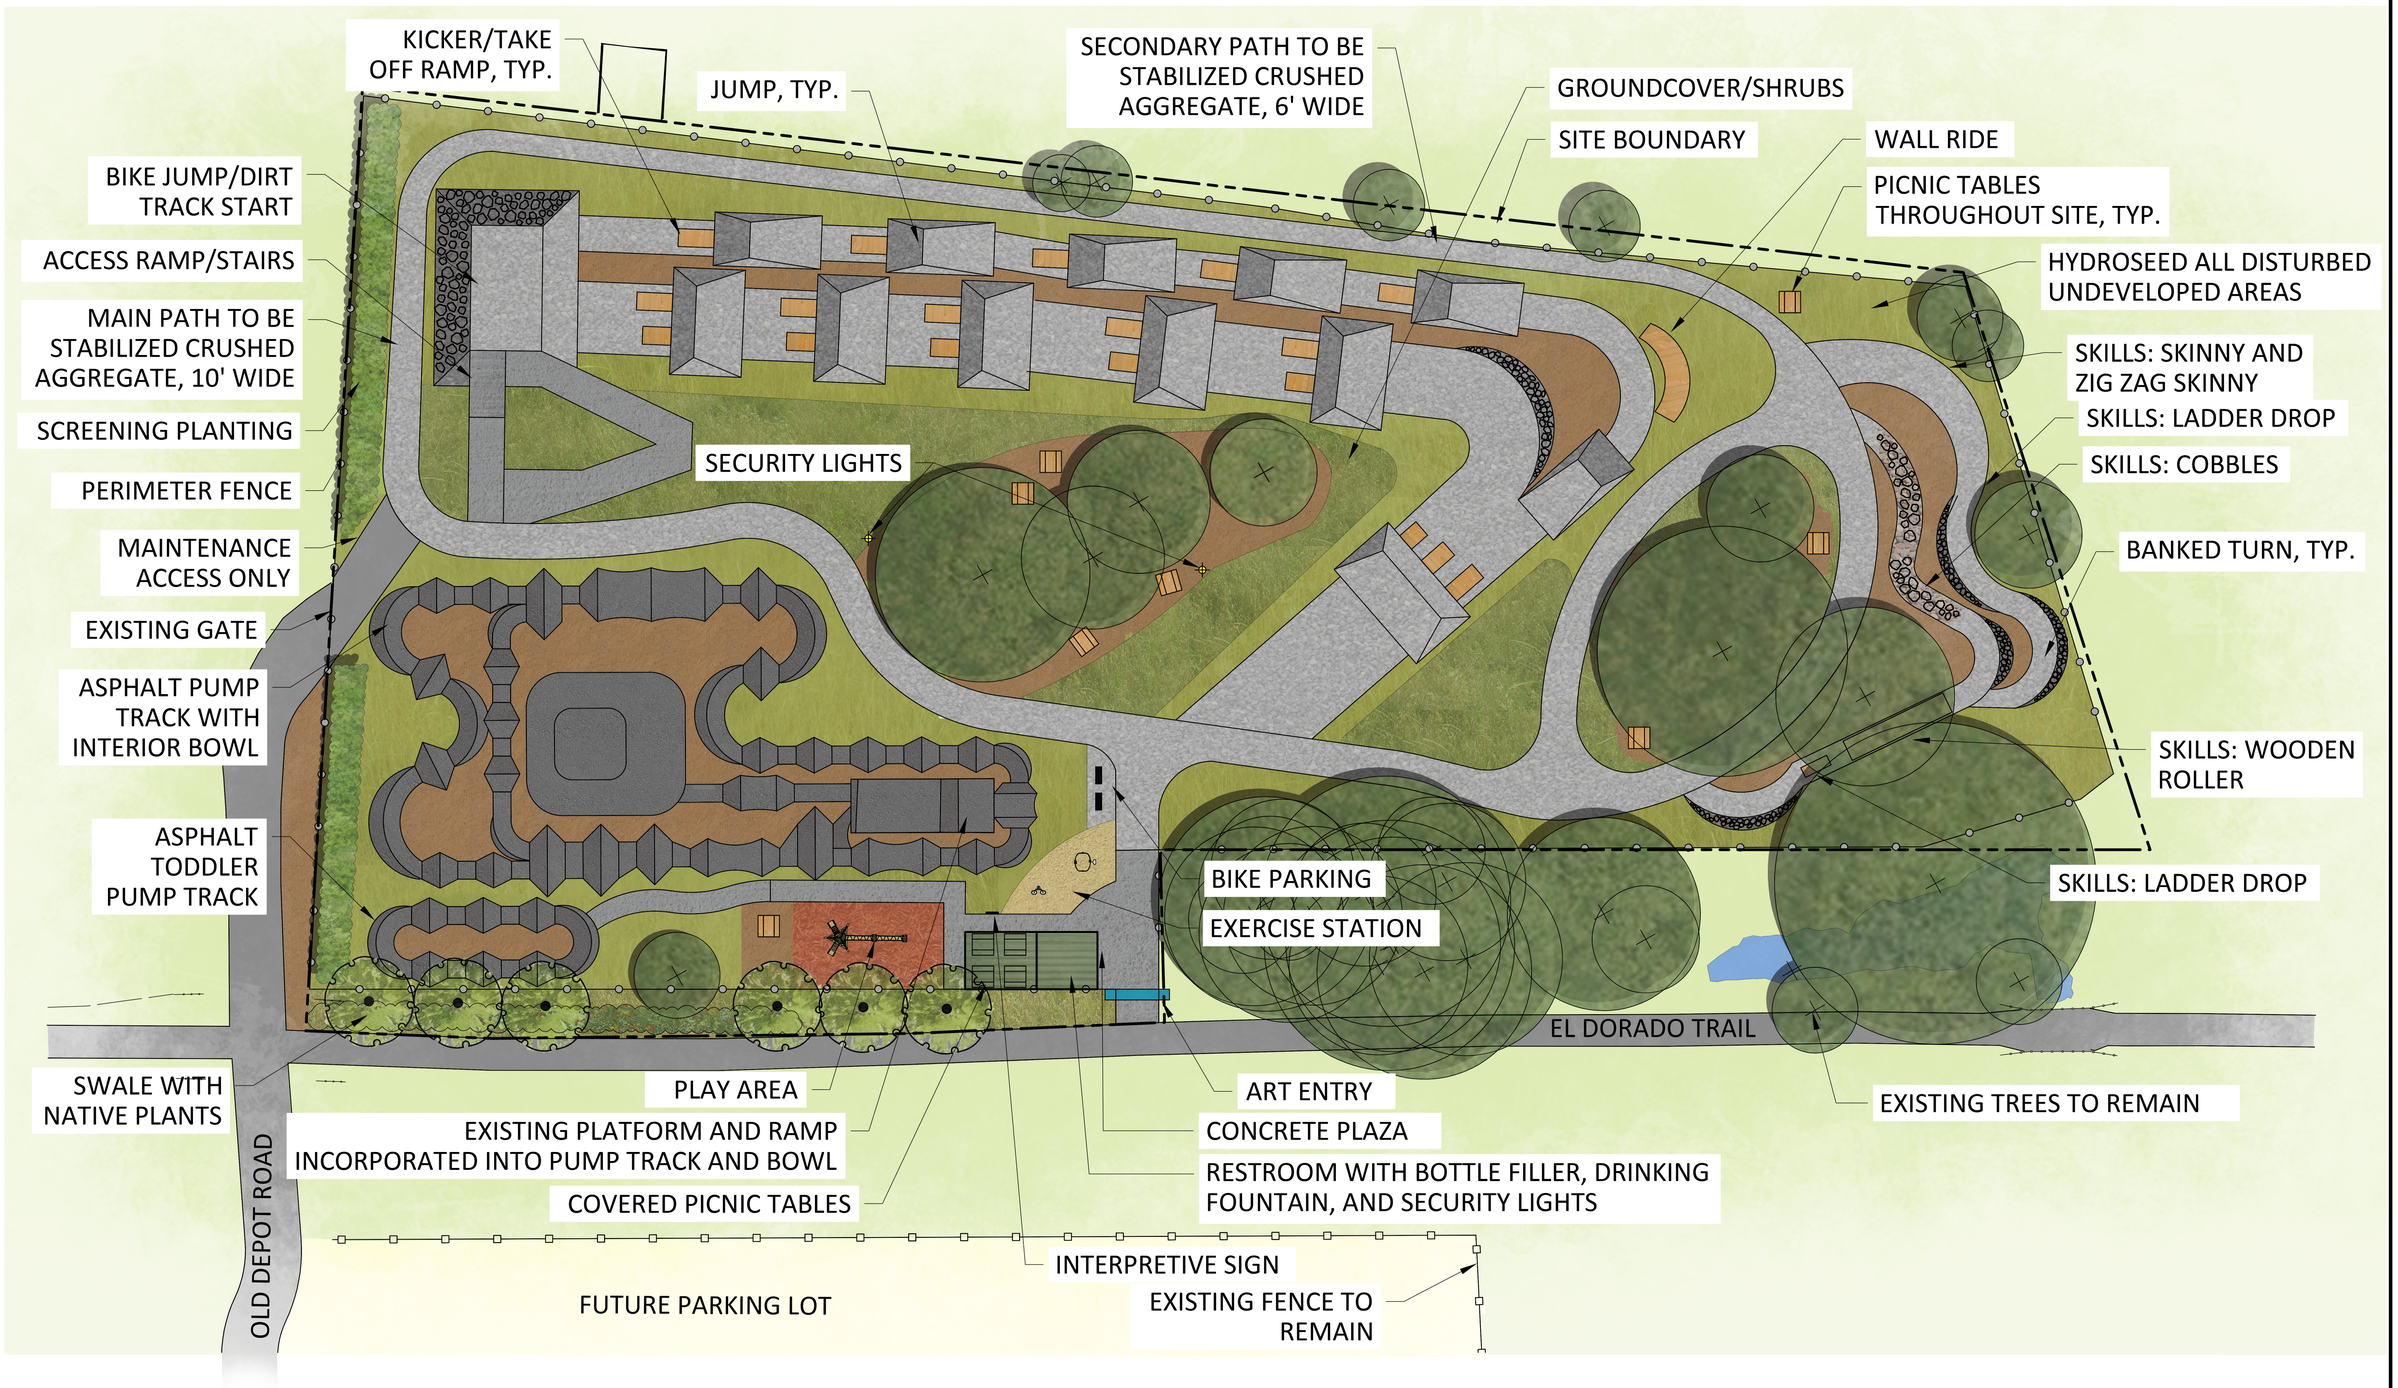

HELIX Environmental Planning
590 MENLO DRIVE, SUITE 5
ROCKLIN, CALIFORNIA 95765
(916) 435-1202
© 2020

OLD DEPOT BIKE PARK
EL DORADO COUNTY

CONCEPTUAL DESIGN

DATE: 05/19/2020

20 0 20 40 60
SCALE IN FEET

EL DORADO COUNTY