WILSON ESTATES
MASONRY SOUND WALL & FENCE EXHIBIT
COUNTY OF EL DORADO, CALIFORNIA

MAY, 2012

SITE PLAN
SCALE: 1"=100'

PROPOSED COMMON FENCING LEGEND

- (A) NOISE BARRIER (MASONRY SOUND WALL)
- (B) 3 RAIL PVC RANCH FENCE
- (C) 6' SOLID WOOD FENCE W/ 4" TUBE STEEL POST
- (D) 6' ORNAMENTAL IRON FENCE

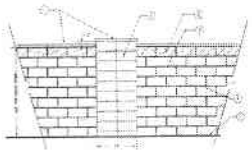

NOISE BARRIER DETAIL
(MASONRY SOUND WALL)
SCALE: 1"=4'

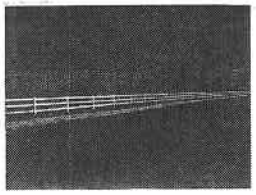

3 RAIL PVC RANCH FENCE
SCALE: NTS

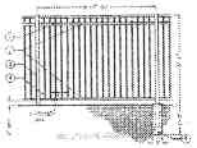

TUBULAR METAL FENCE
SCALE: 1"=4'

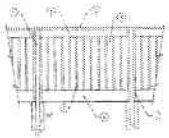

6' SOLID WOOD FENCE
SCALE: 1"=4'

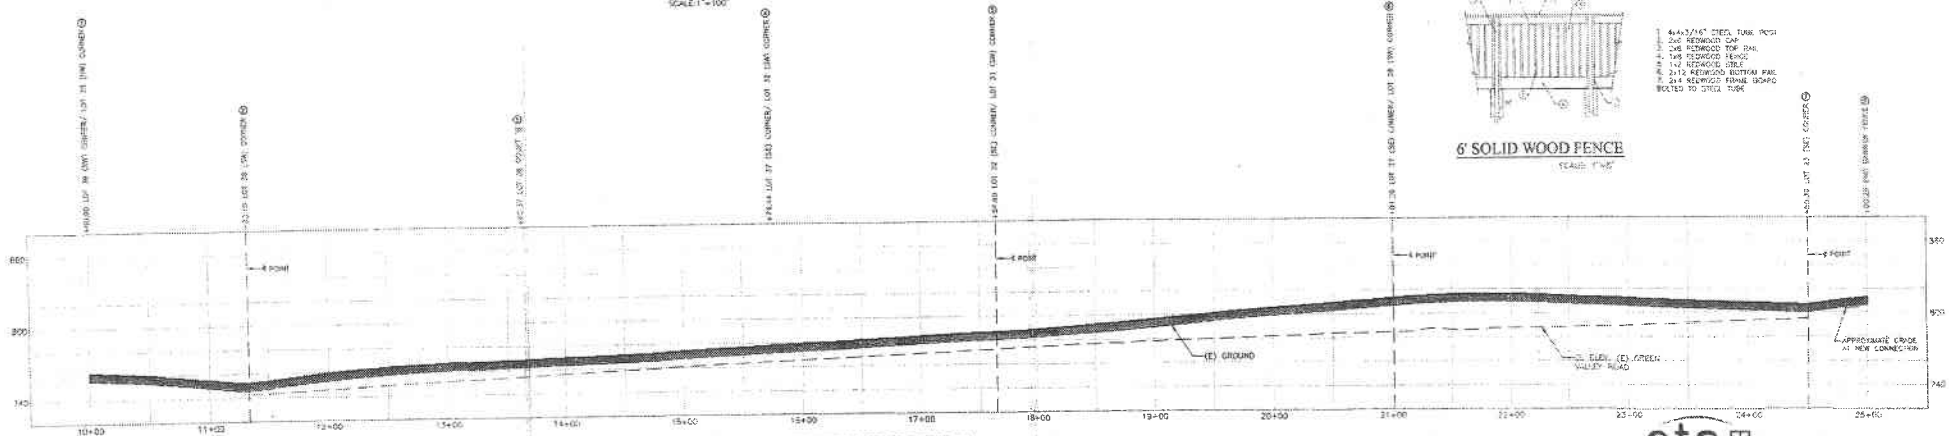

FG/FENCE PROFILE
SCALE: 1"=50 HORZ. & VERT.

cta Engineering & Surveying
Civil Engineering • Land Surveying • Land Planning
3233 Monier Circle, Rancho Cordova, CA 95742

Exhibit L

PC 12/13/12
#12
(Distributed at meeting by staff)

Revised Exhibit L
13-0024 C 1 of 1